65 FOOT WIDE LOTS

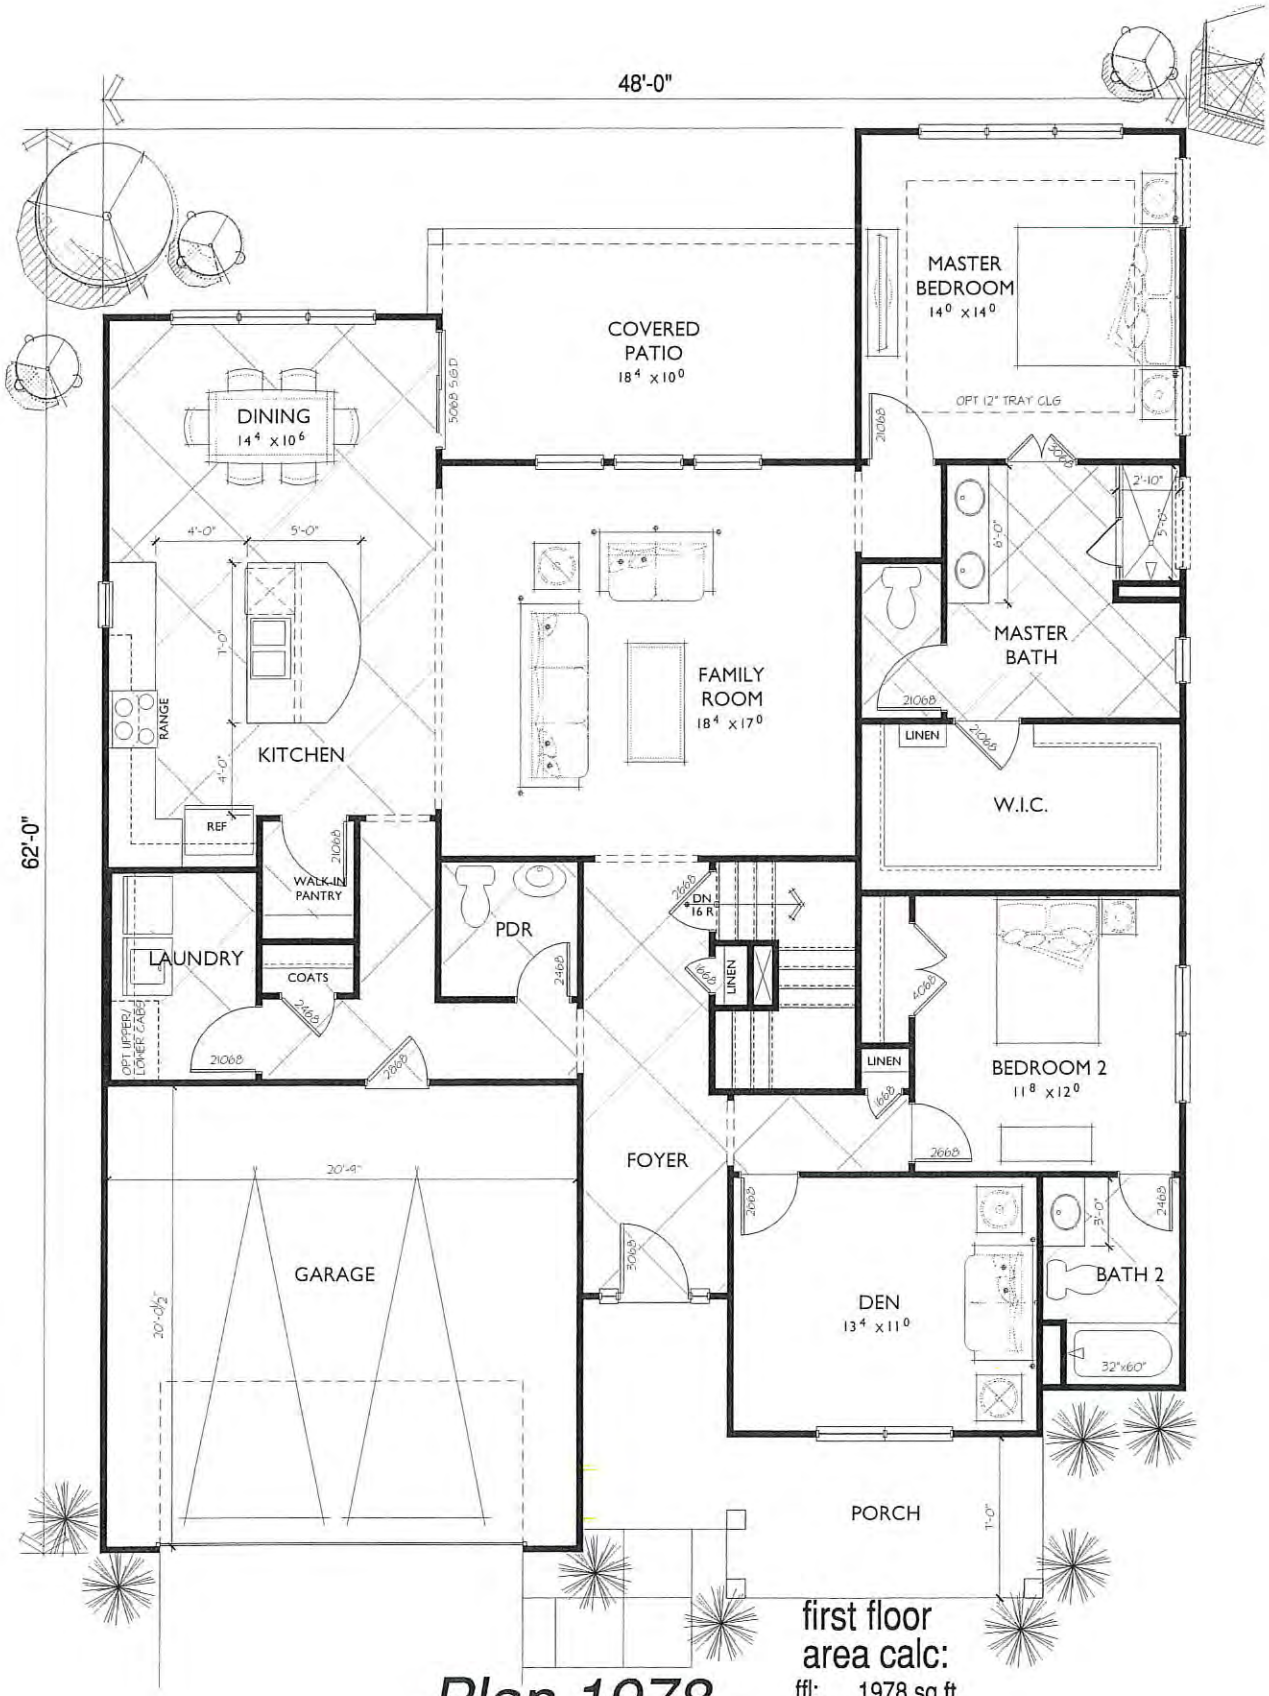

Plan 1978

scale: 3/16" = 1'-0"
01.22.16

first floor area calc:

ffl: 1978 sq ft

total: 1978 sq ft

plates: 1st = 9'-1"

opt. fireplace

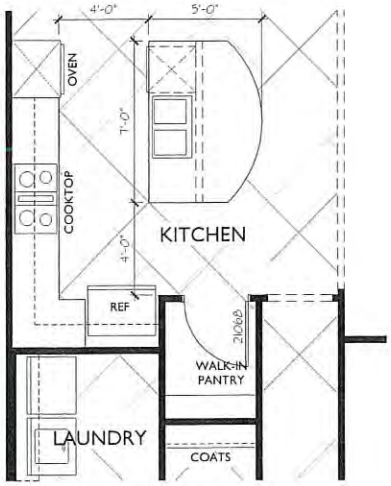

opt. gourmet kitchen

opt. m. bath #2

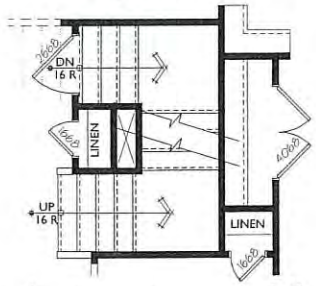

stairs to opt second floor

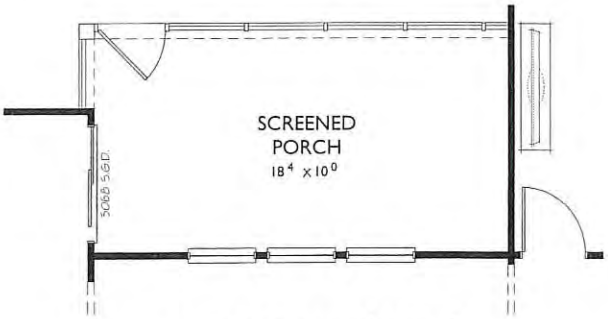

opt. screened porch

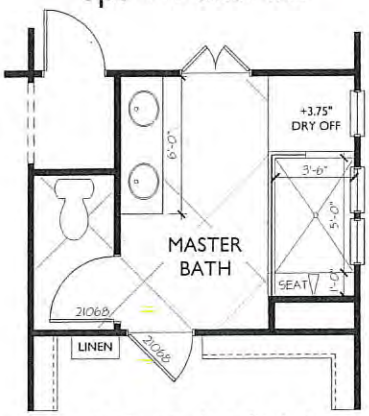

opt. m. bath #1

Plan 1978

scale: 3/16" = 1'-0"

01.22.16

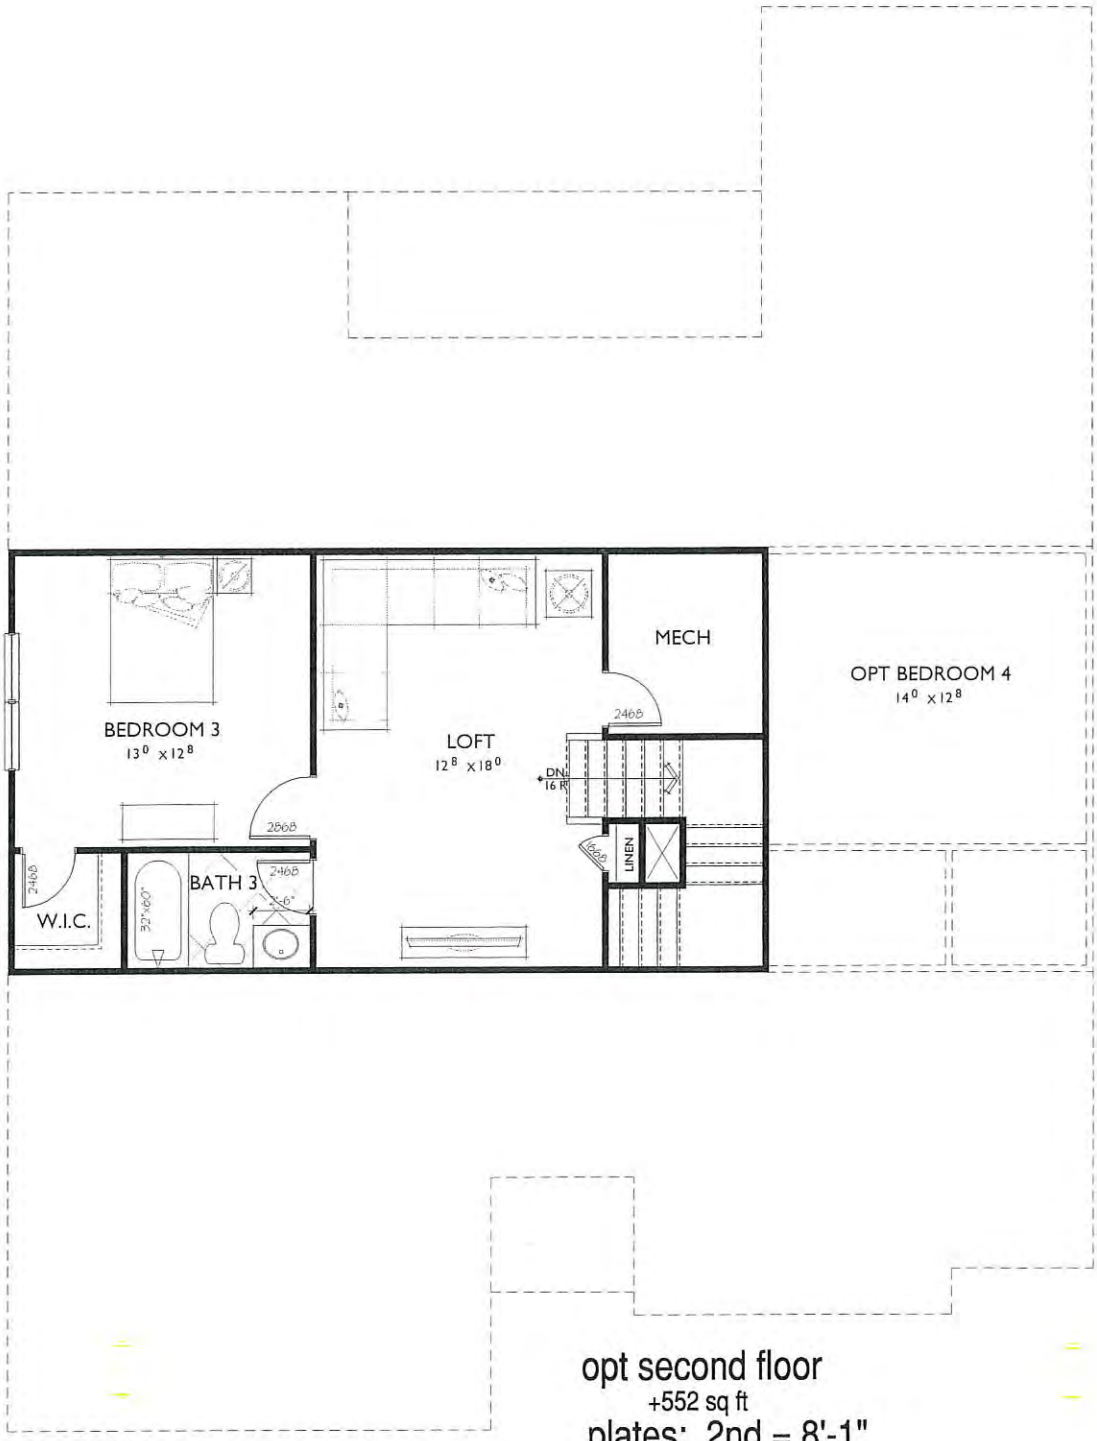

opt second floor
+552 sq ft
plates: 2nd = 8'-1"

Plan 1978

scale: 3/16" = 1'-0"
01.22.16

Plan 1978
"Federal" (Siding) Elevation

07.23.15

Plan 1978
"Federal" (Brick) Elevation

07.23.15

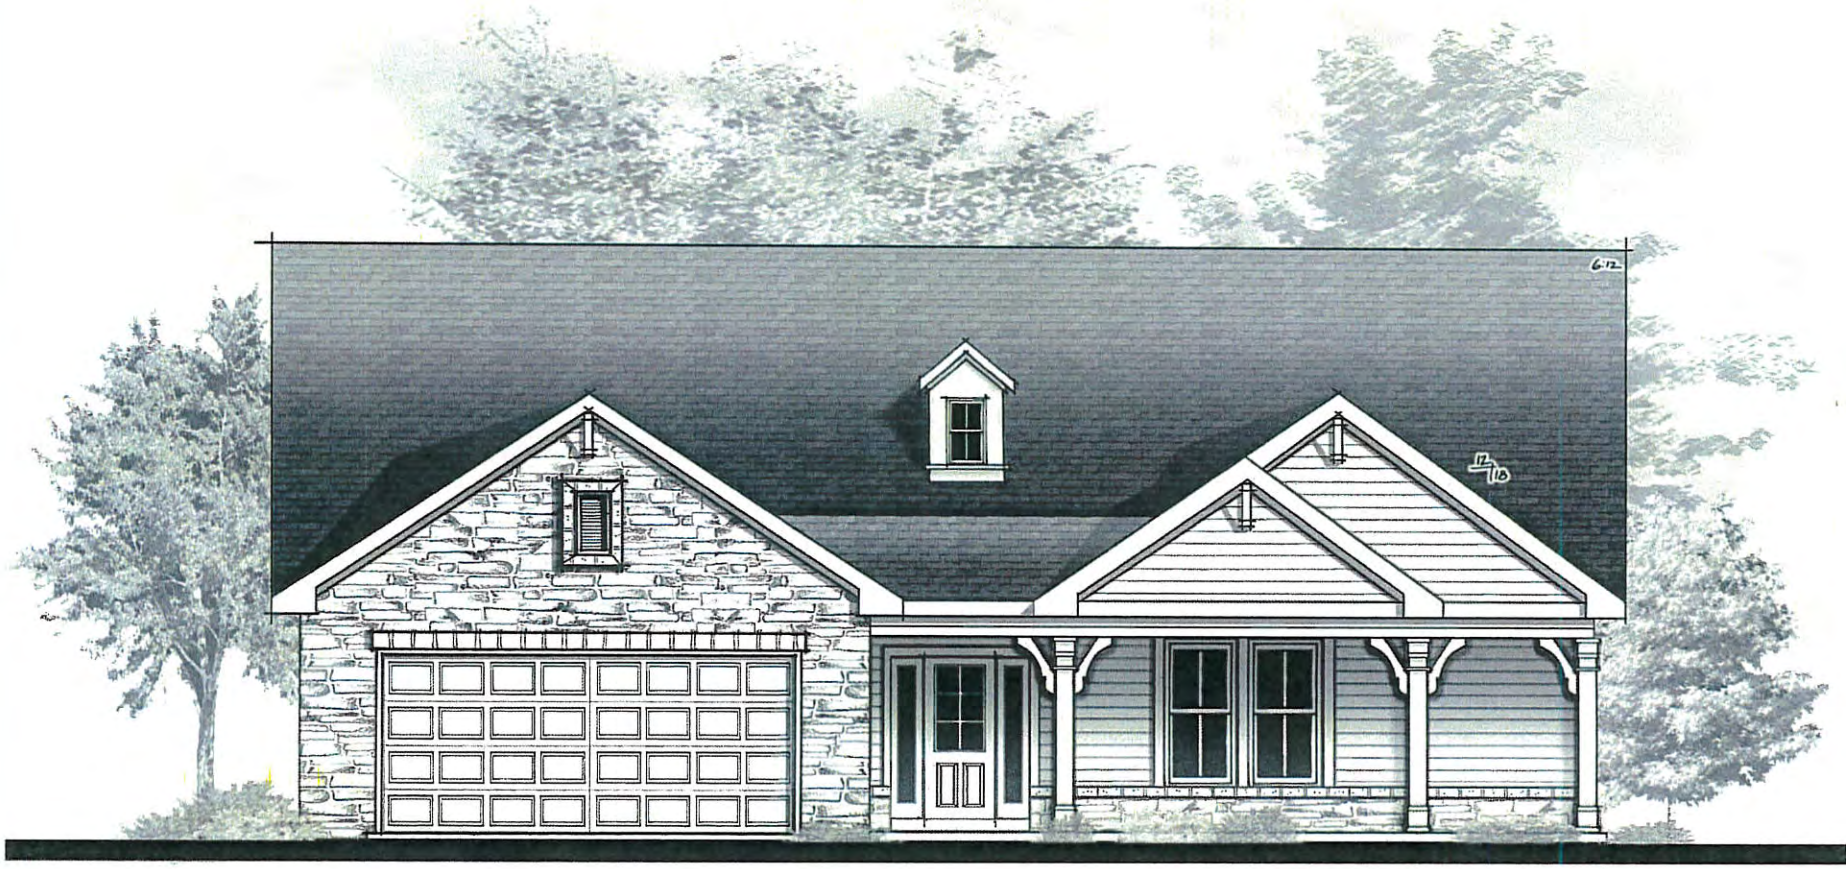

Plan 1978
"Farmhouse" Elevation

07.23.15

Plan 1978
"Craftsman" Elevation

07.23.15

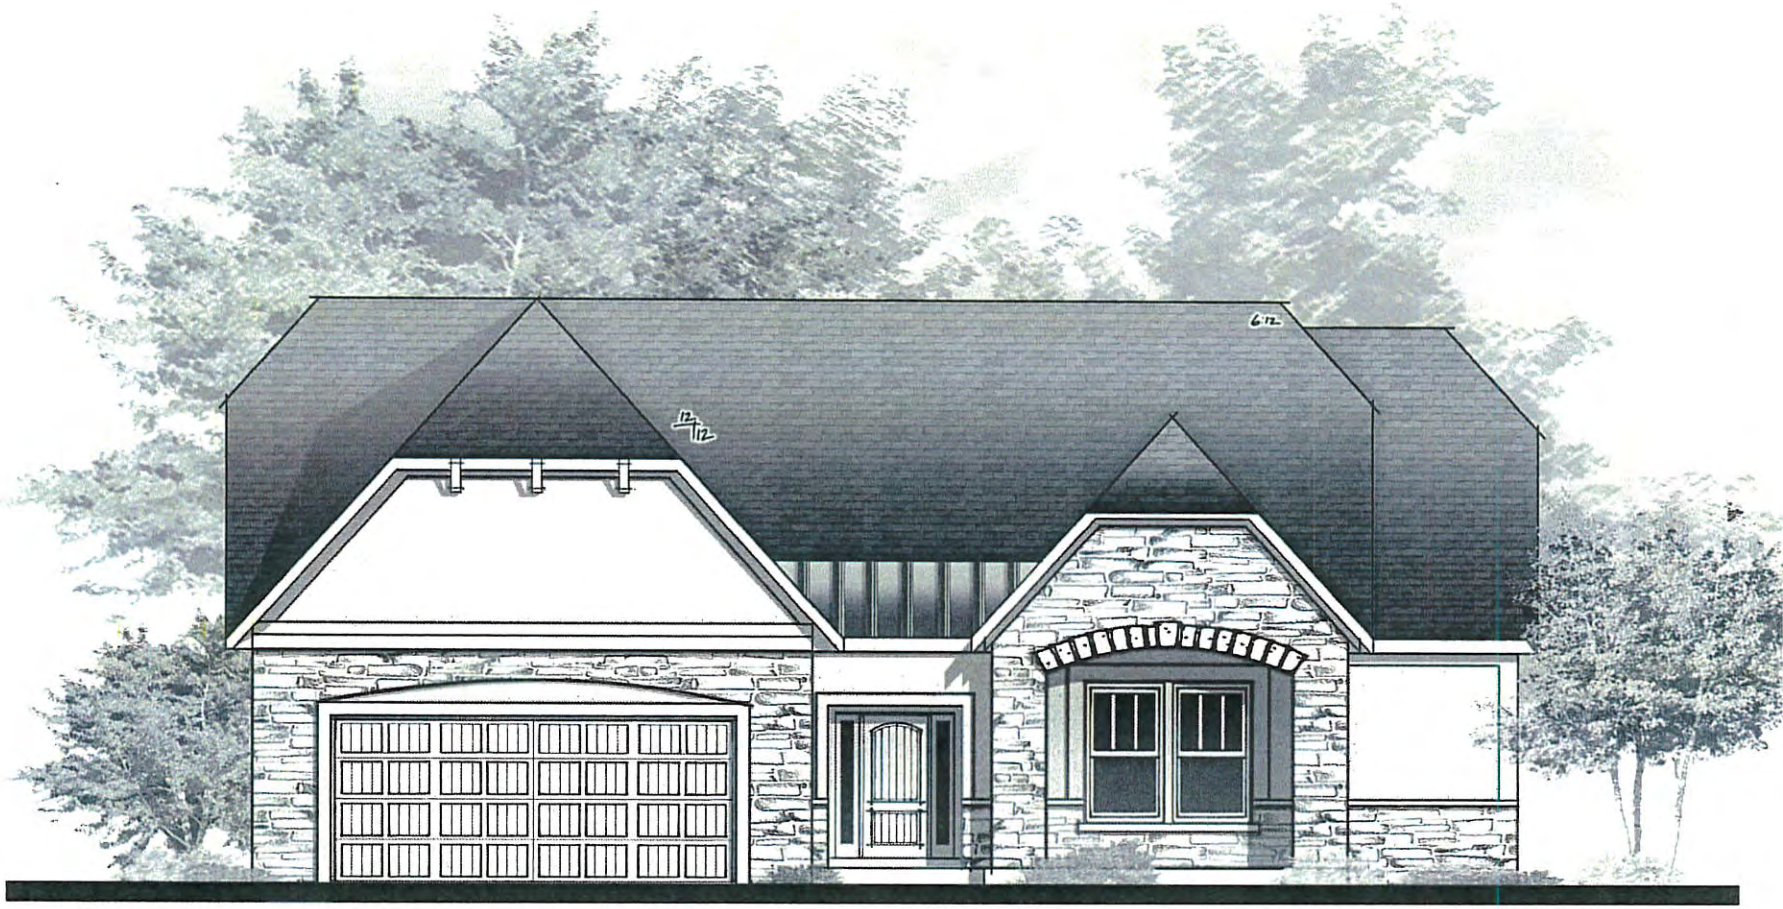

Plan 1978
"French Country" Elevation

07.23.15

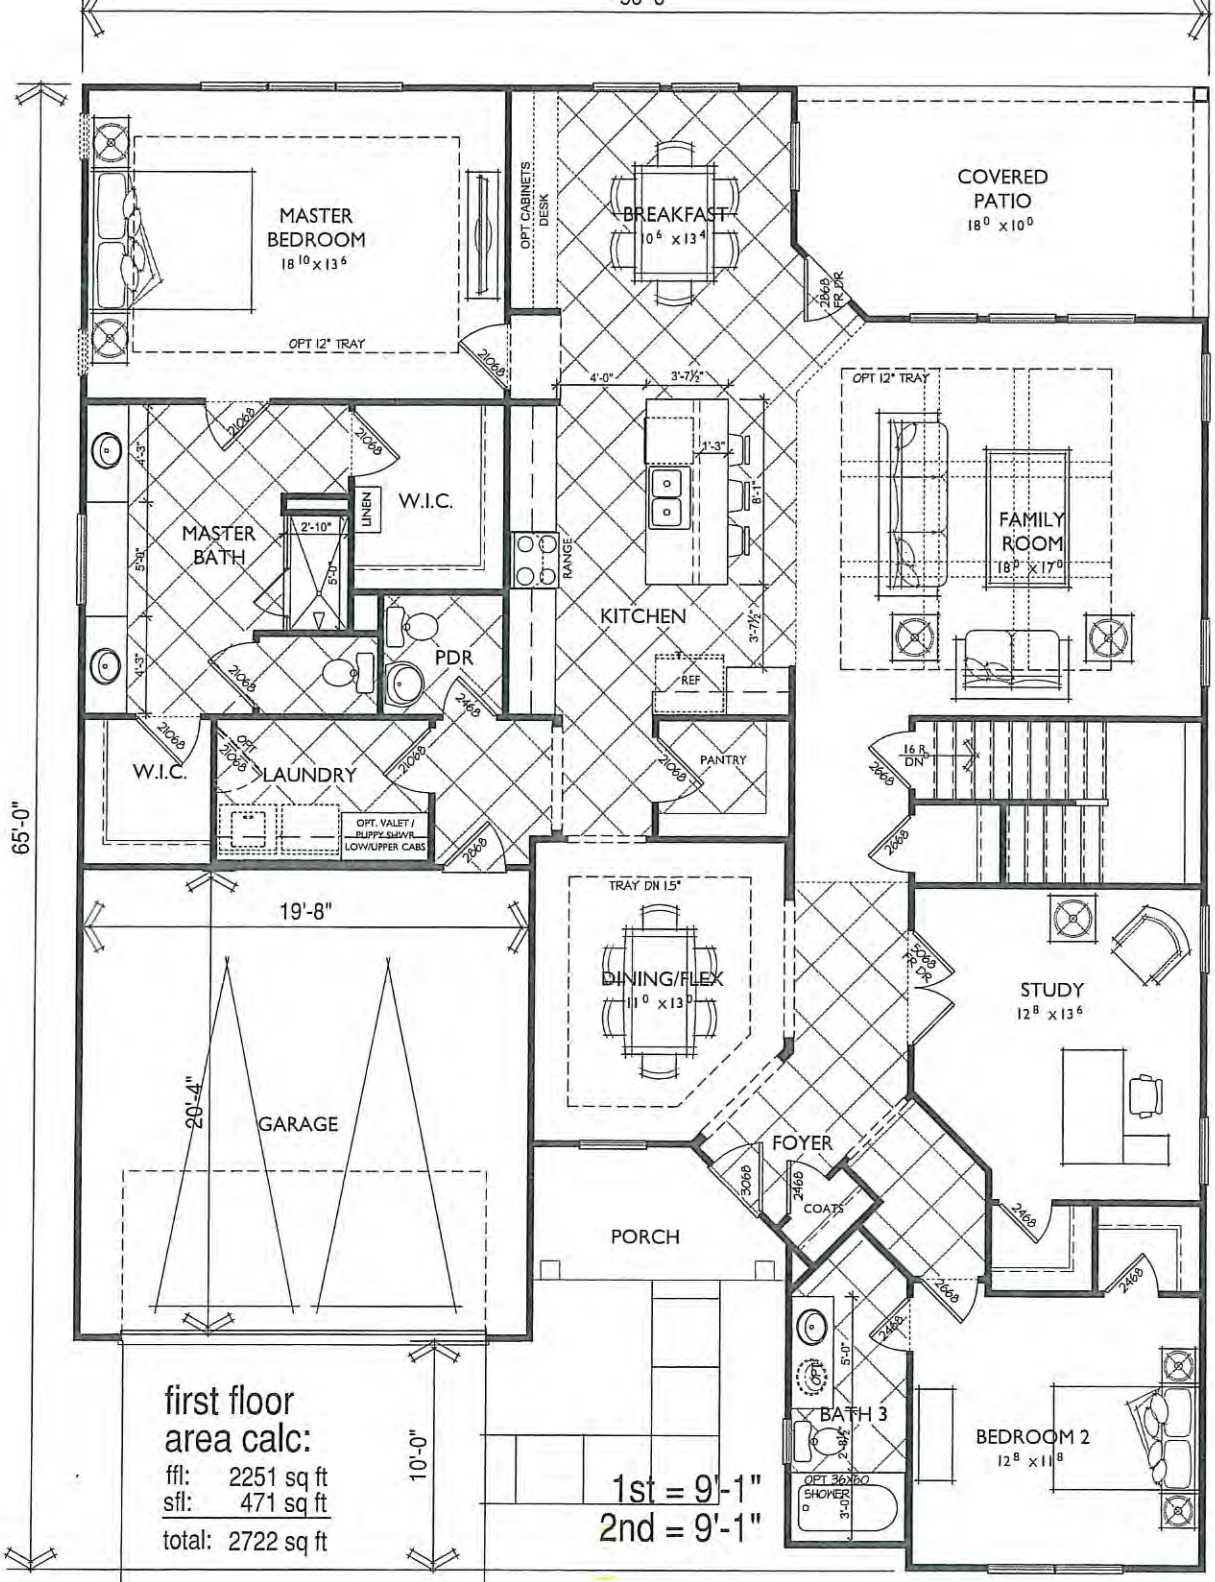

first floor area calc:

ffl: 2251 sq ft
sfl: 471 sq ft
total: 2722 sq ft

Plan 2251

scale: 3/16"=1'-0"

07.21.15 Chicago, IL

GMD-GA job#
GMD-GA15043

gmd design group of georgia

The drawings presented are illustrative of character and design intent only, and are subject to change based upon final design considerations (i.e. applicable codes, structural, and MEP design requirements, unit plan / floor plan changes, etc.)

© 2015 gmddesigngroup of ga, inc.

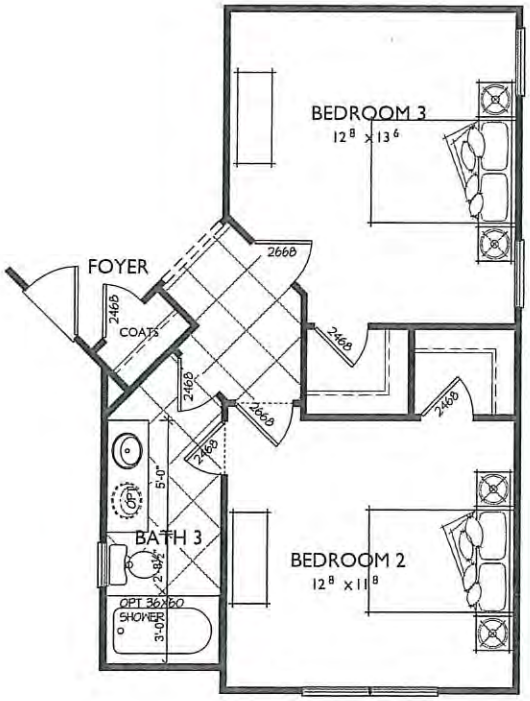

opt. bed 3

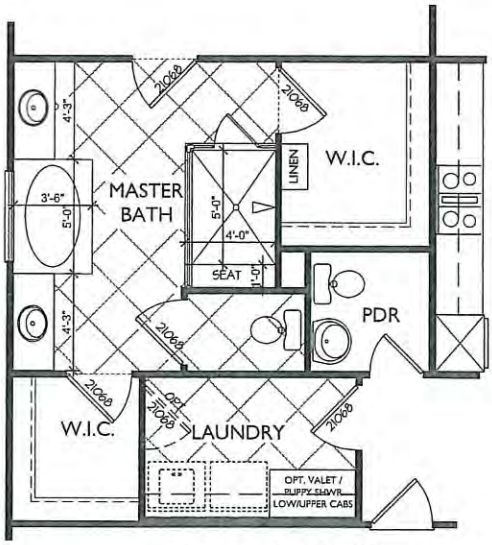

opt. m. bath #2

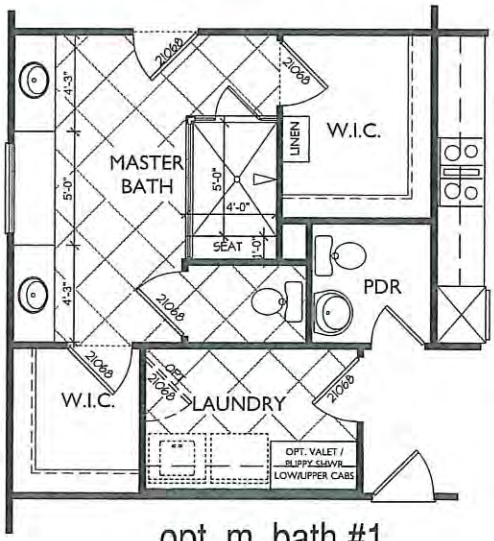

opt. m. bath #1

Plan 2251

scale: 3/16"=1'-0"

07.21.15 Chicago, IL

GMD-GA job#
GMD-GA15043

gmd design group of georgia

The drawings presented are illustrative of character and design intent only, and are subject to change based upon final design considerations (i.e. applicable codes, structural, and MEP design requirements, unit plan / floor plan changes, etc.)
© 2015 gmddesigngroup of ga, inc.

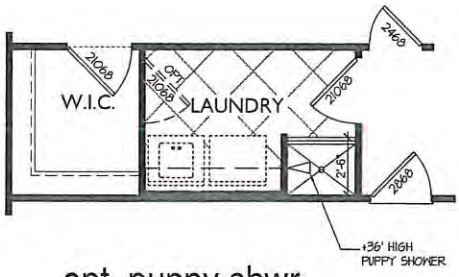

opt. puppy shwr

opt outdoor fireplace

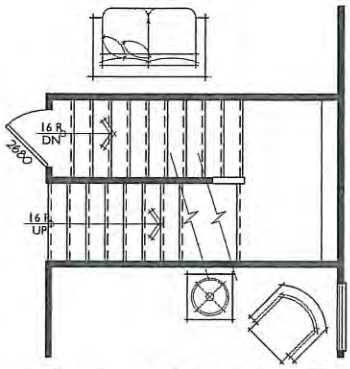

stairs to opt second floor

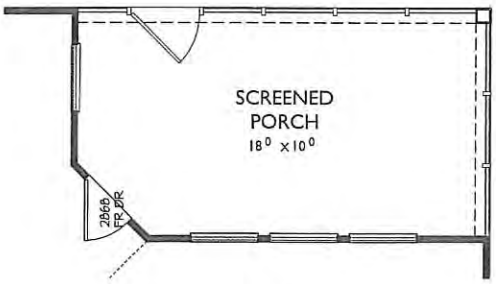

opt screened porch

opt fireplace

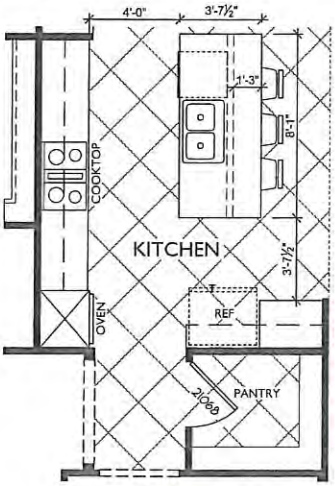

opt gourmet kitchen

Plan 2251

scale: 3/16"=1'-0"

07.21.15 Chicago, IL

GMD-GA job#
GMD-GA15043

gmd design group of georgia

The drawings presented are illustrative of character and design intent only, and are subject to change based upon final design considerations (i.e. applicable codes, structural, and MEP design requirements, unit plan / floor plan changes, etc.)
© 2015 gmddesigngroup of ga, inc.

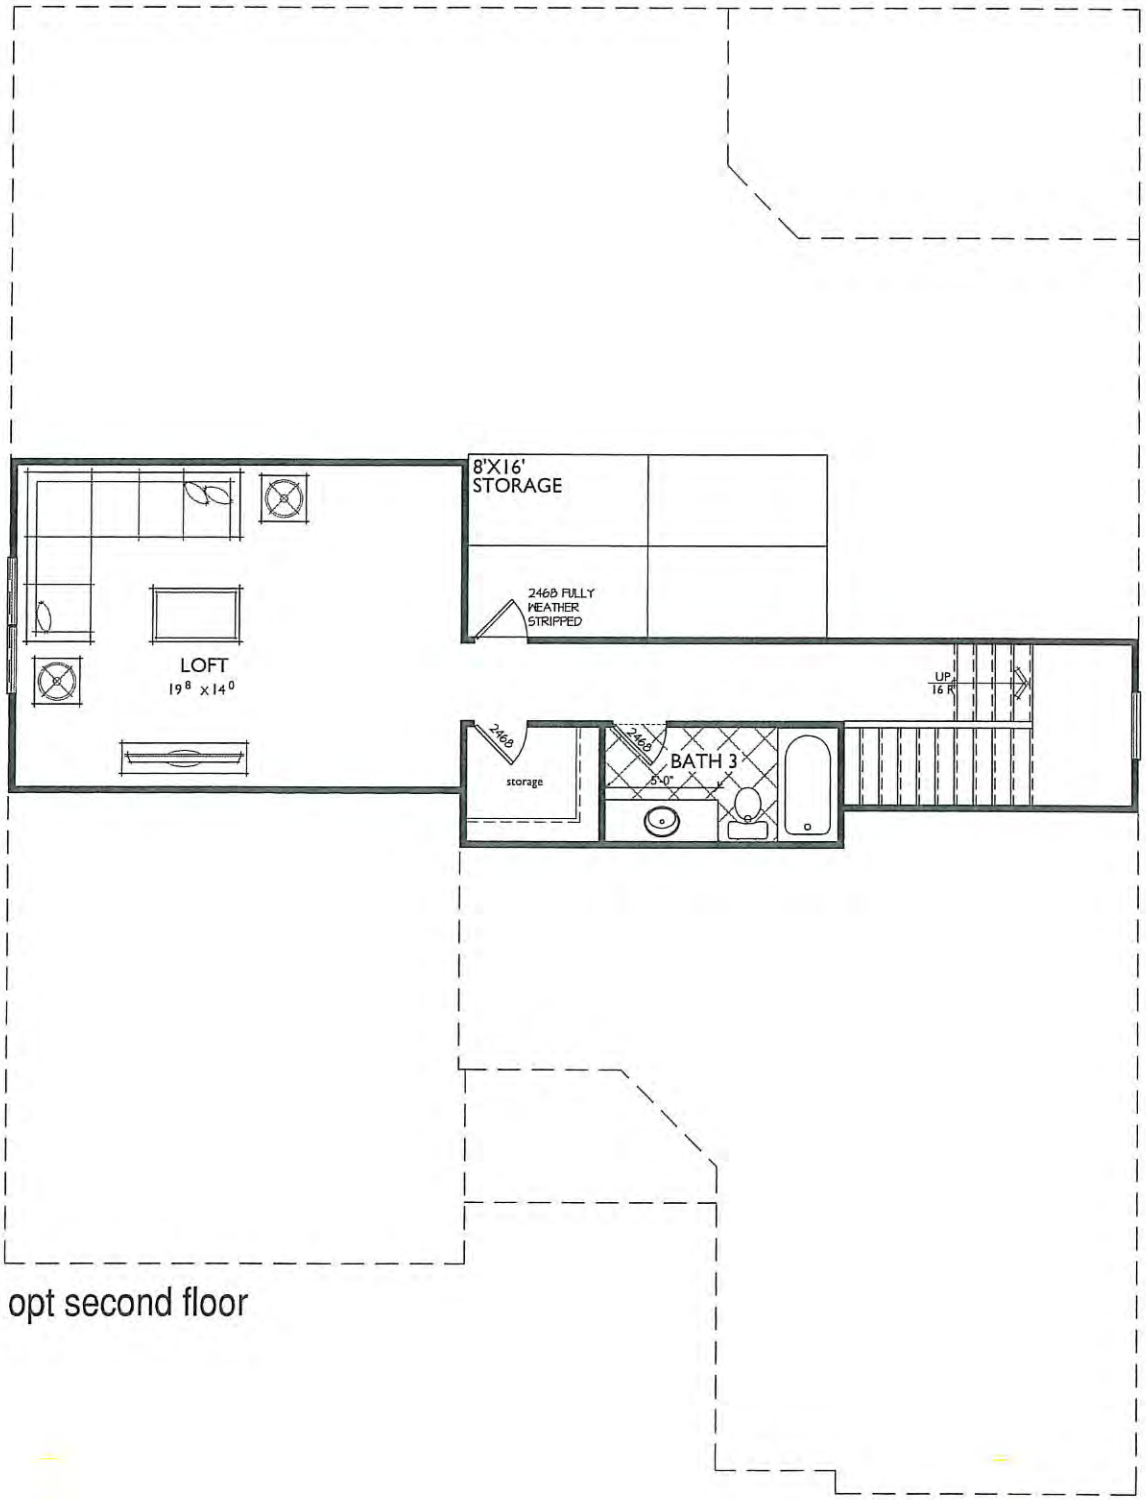

opt second floor

Plan 2251

scale: 3/16"=1'-0"

07.21.15 Chicago, IL

GMD-GA job#
GMD-GA15043

gmd design group of georgia

The drawings presented are illustrative of character and design intent only, and are subject to change based upon final design considerations (i.e. applicable codes, structural, and MEP design requirements, unit plan / floor plan changes, etc.)
© 2015 gmddesigngroup of ga, Inc.

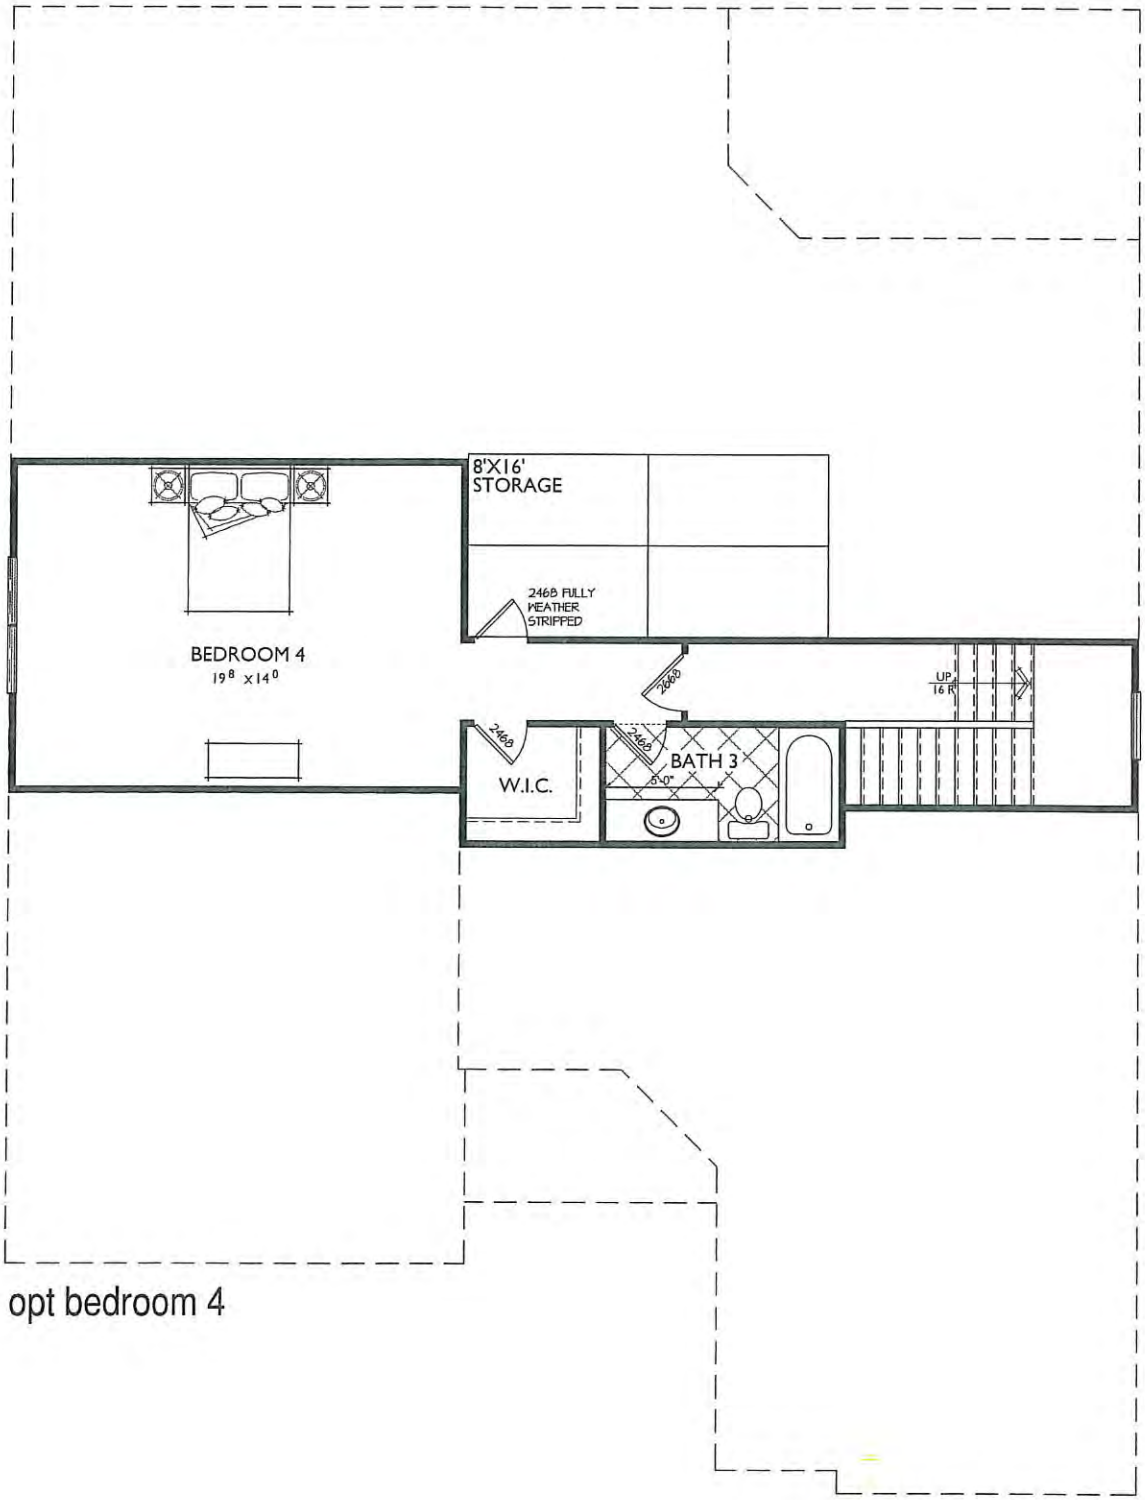

opt bedroom 4

Plan 2251

scale: 3/16"=1'-0"

07.21.15 Chicago, IL

GMD-GA job#
GMD-GA15043

gmd design group of georgia

The drawings presented are illustrative of character and design intent only, and are subject to change based upon final design considerations (i.e. applicable codes, structural, and MEP design requirements, unit plan / floor plan changes, etc.)
© 2015 gmddesigngroup of ga, inc.

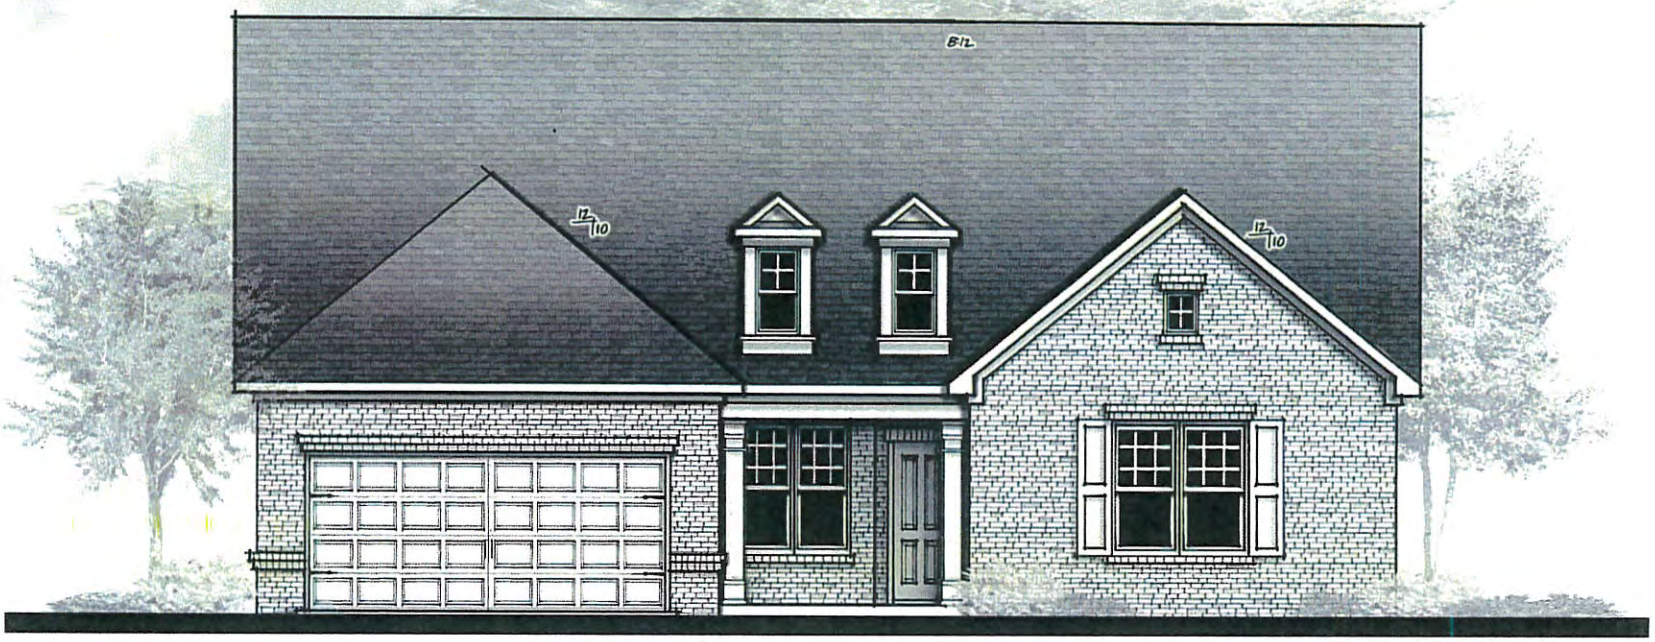

Plan 2251
"Traditional" Elevation

07.24.15

gmd design group of georgi

The drawings presented are illustrative of character and design intent only, a
subject to change based upon field design considerations (i.e. applicable
structural, and MEP design requirements, unit plan / floor plan change
©2015 gmadesigngroup of

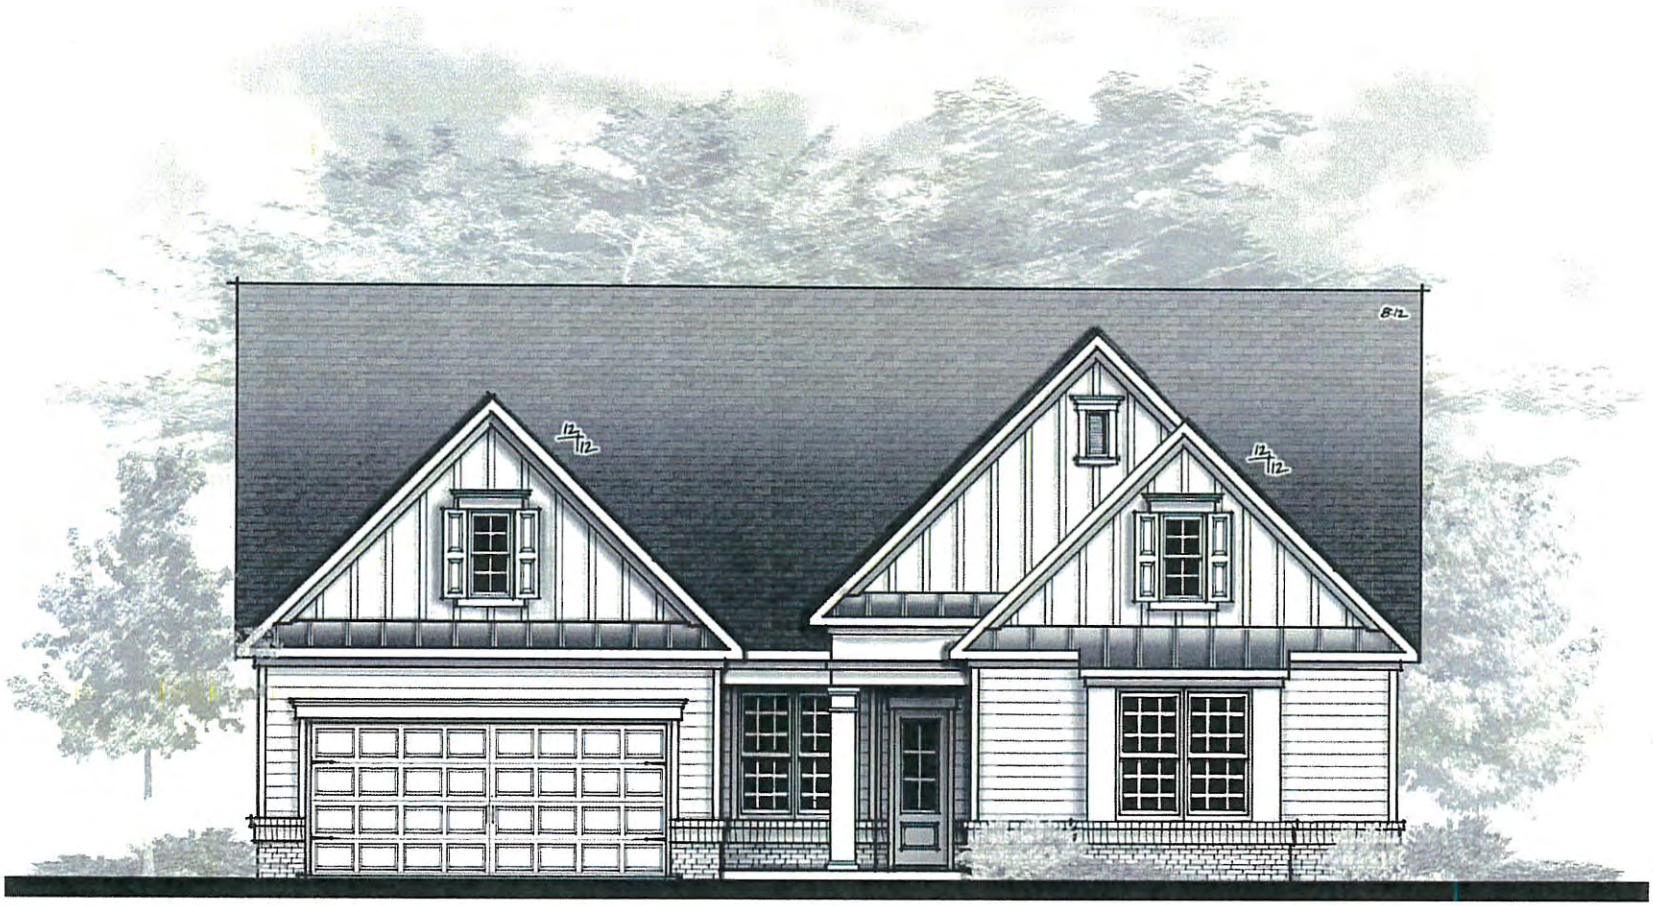

Plan 2251
"Federal" (Siding) Elevation

07.24.15

gmc
design
group
of georgia

The drawings presented are illustrative of character and design intent only, an
subject to change based upon field design cues-deletions (i.e. applicable
structural, and MEP design requirements, unit plan / floor plan changes,
©2015 gmcdesigngroup of g

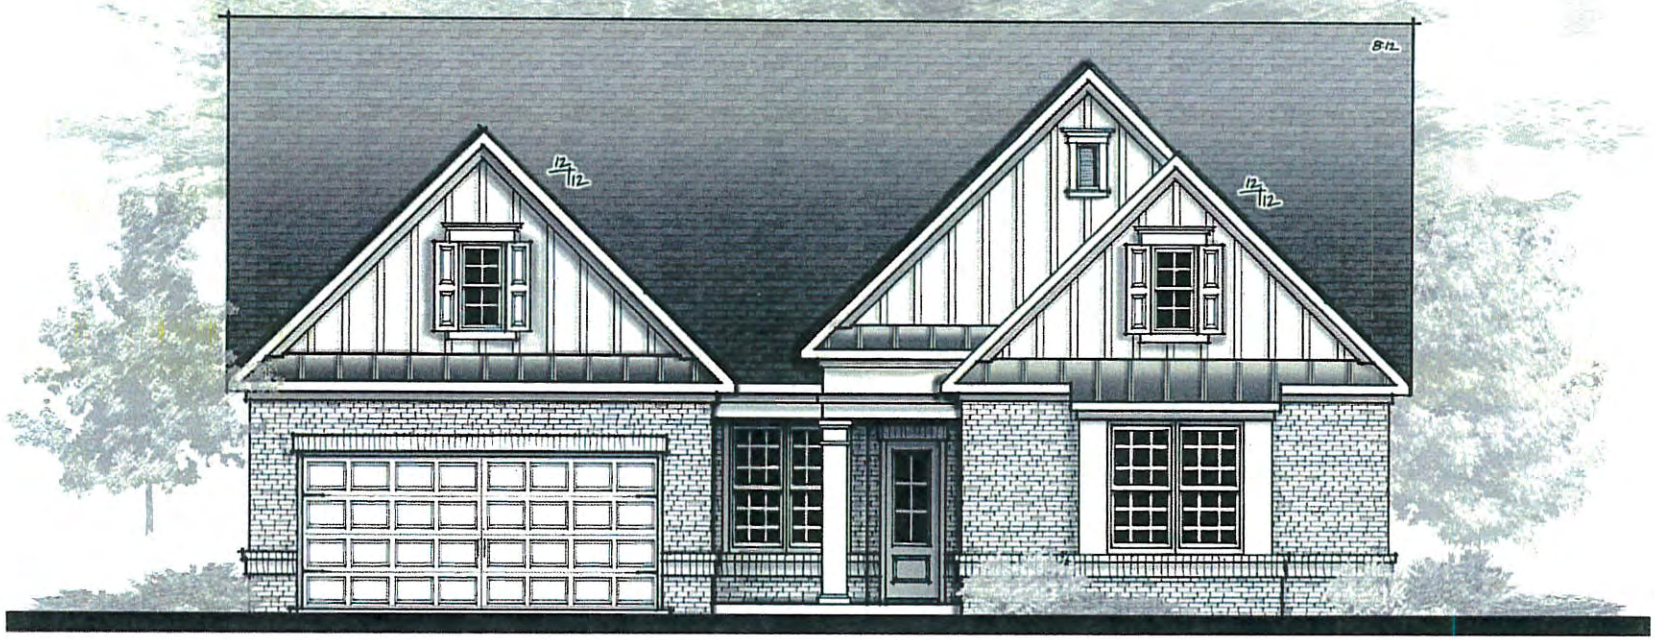

Plan 2251
"Federal" (Brick) Elevation

07.24.15

gmc design group of georgi

The drawings presented are illustrative of character and design intent only, a
subject to change based upon final design owns-denations (i.e. applicable
structural, and MEP design requirements, unit plan / floor plan changes
©2015 gmcdesigngroup of

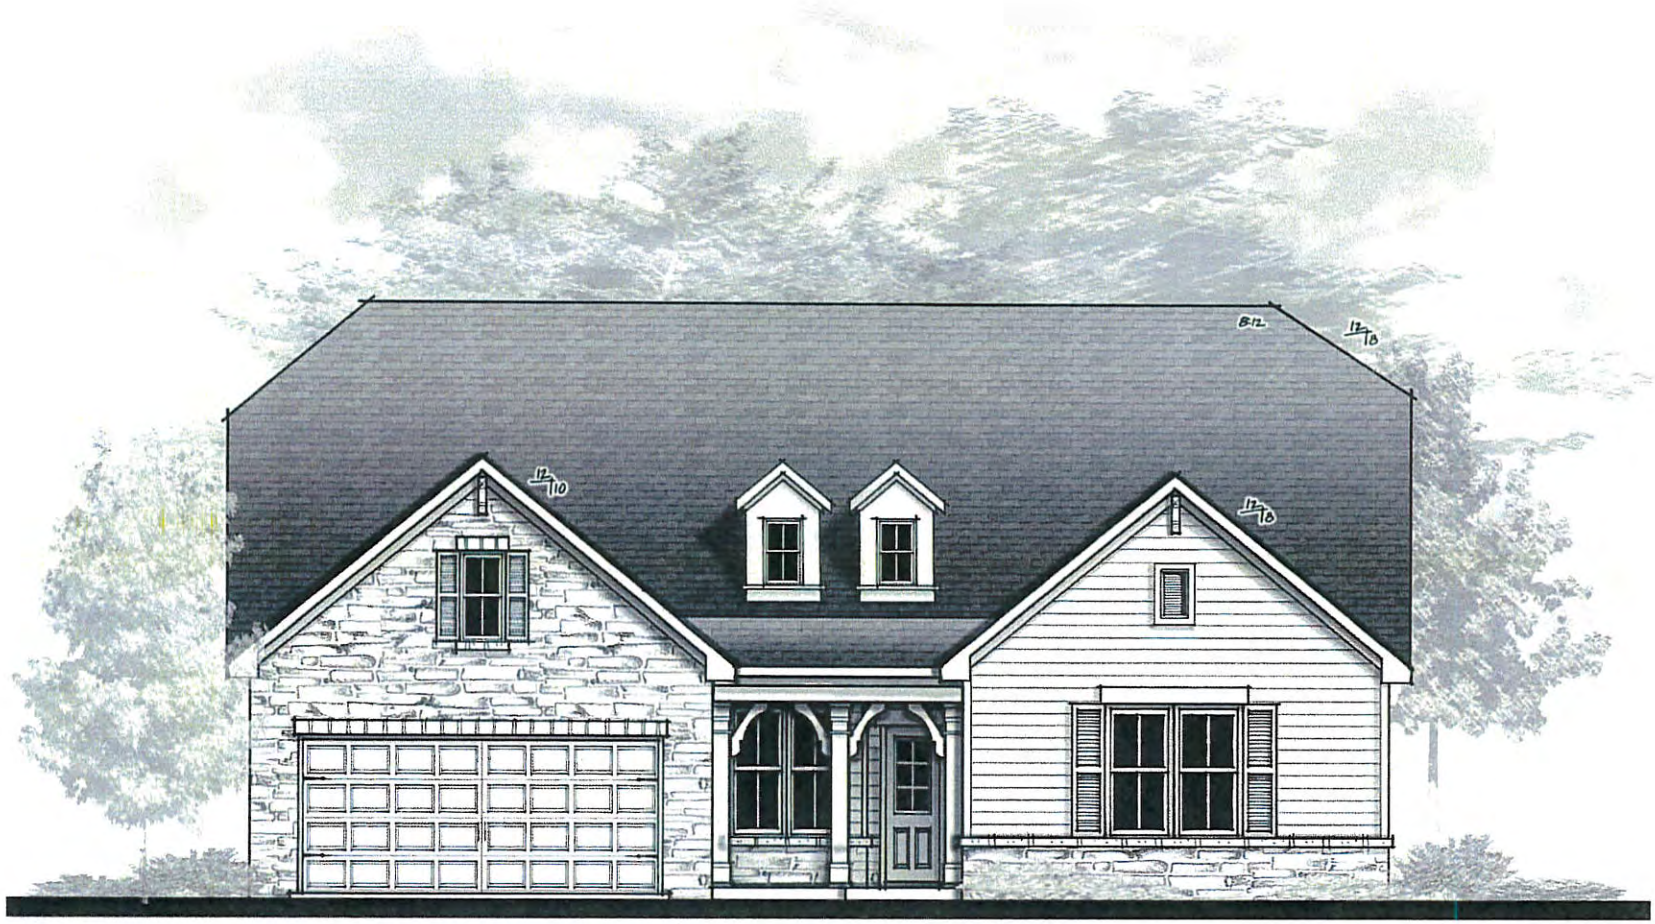

Plan 2251
"Farmhouse" Elevation

07.24.15

gmd design group of georgia

The drawings presented are illustrative of character and design intent only, and subject to change based upon field design considerations (i.e. applicable structural, and MEP design requirements, unit plan / floor plan changes.

©2015 gmddesigngroup of g

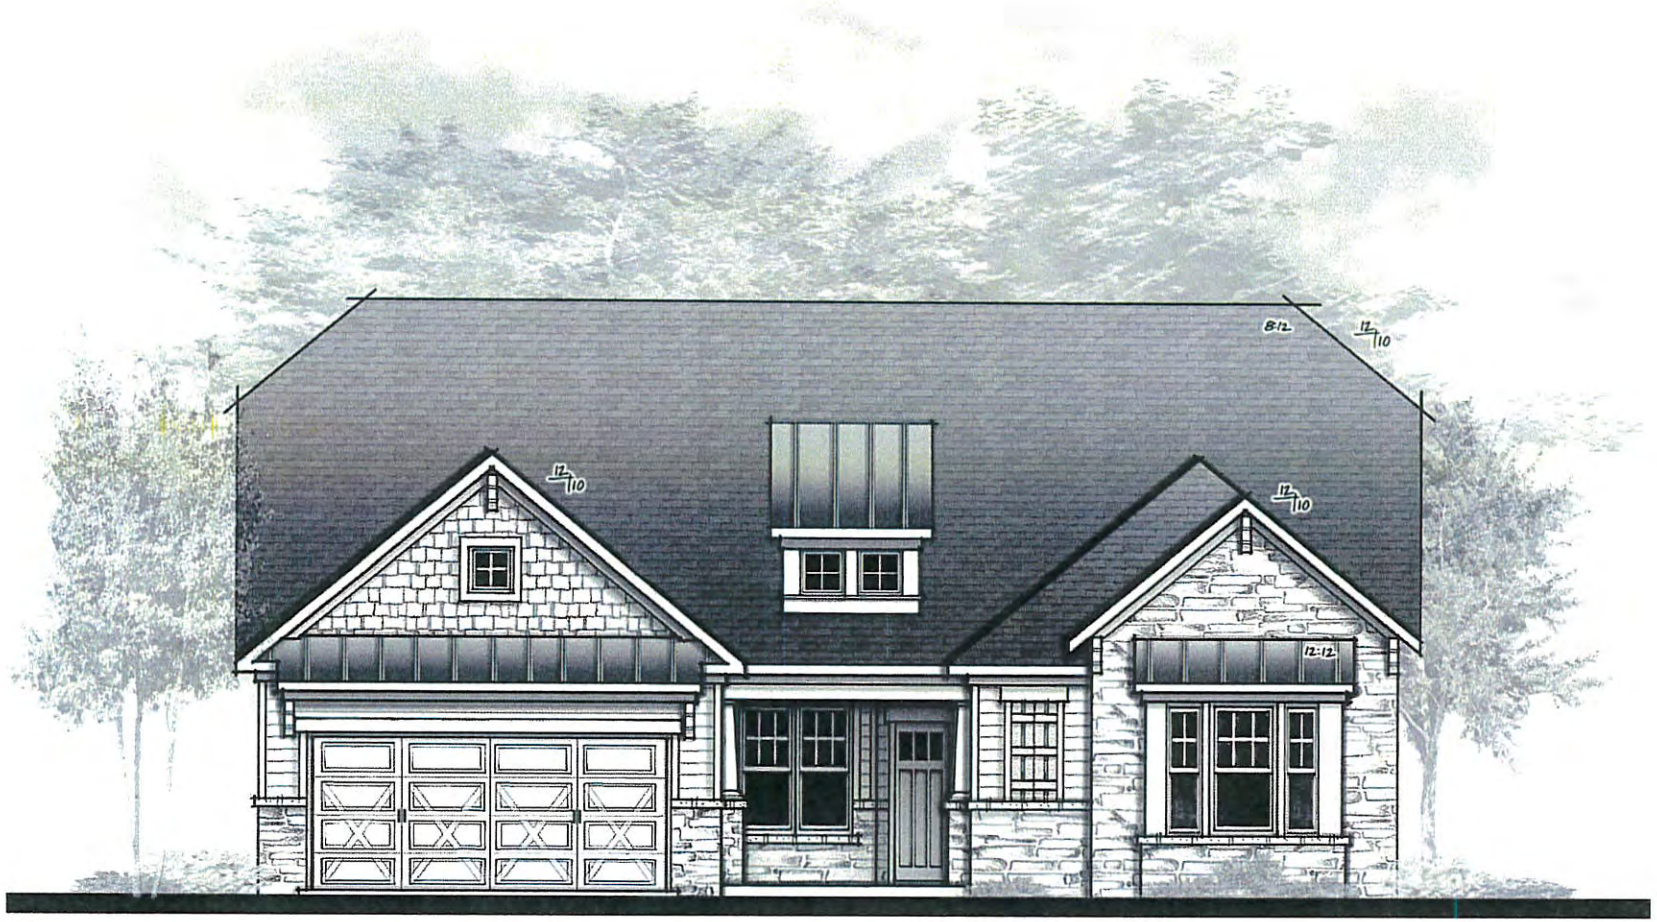

Plan 2251
"Craftsman" Elevation

07.24.15

gmd design group of georgia

The drawings presented are illustrative of character and design intent only, a
subject to change based upon final design considerations (i.e. applicable
structural, and MEP design requirements, unit plan / floor plan changes,
©2011 gmddesigngroup of g

Plan 2251
"French Country" Elevation

07.24.15

gmd design group of georgia

The drawings presented are illustrative of character and design intent only, and are subject to change based upon final design considerations (i.e. applicable structural, and MEP design requirements, unit plan / floor plan changes, ©2015 gmdesigngroup of ga

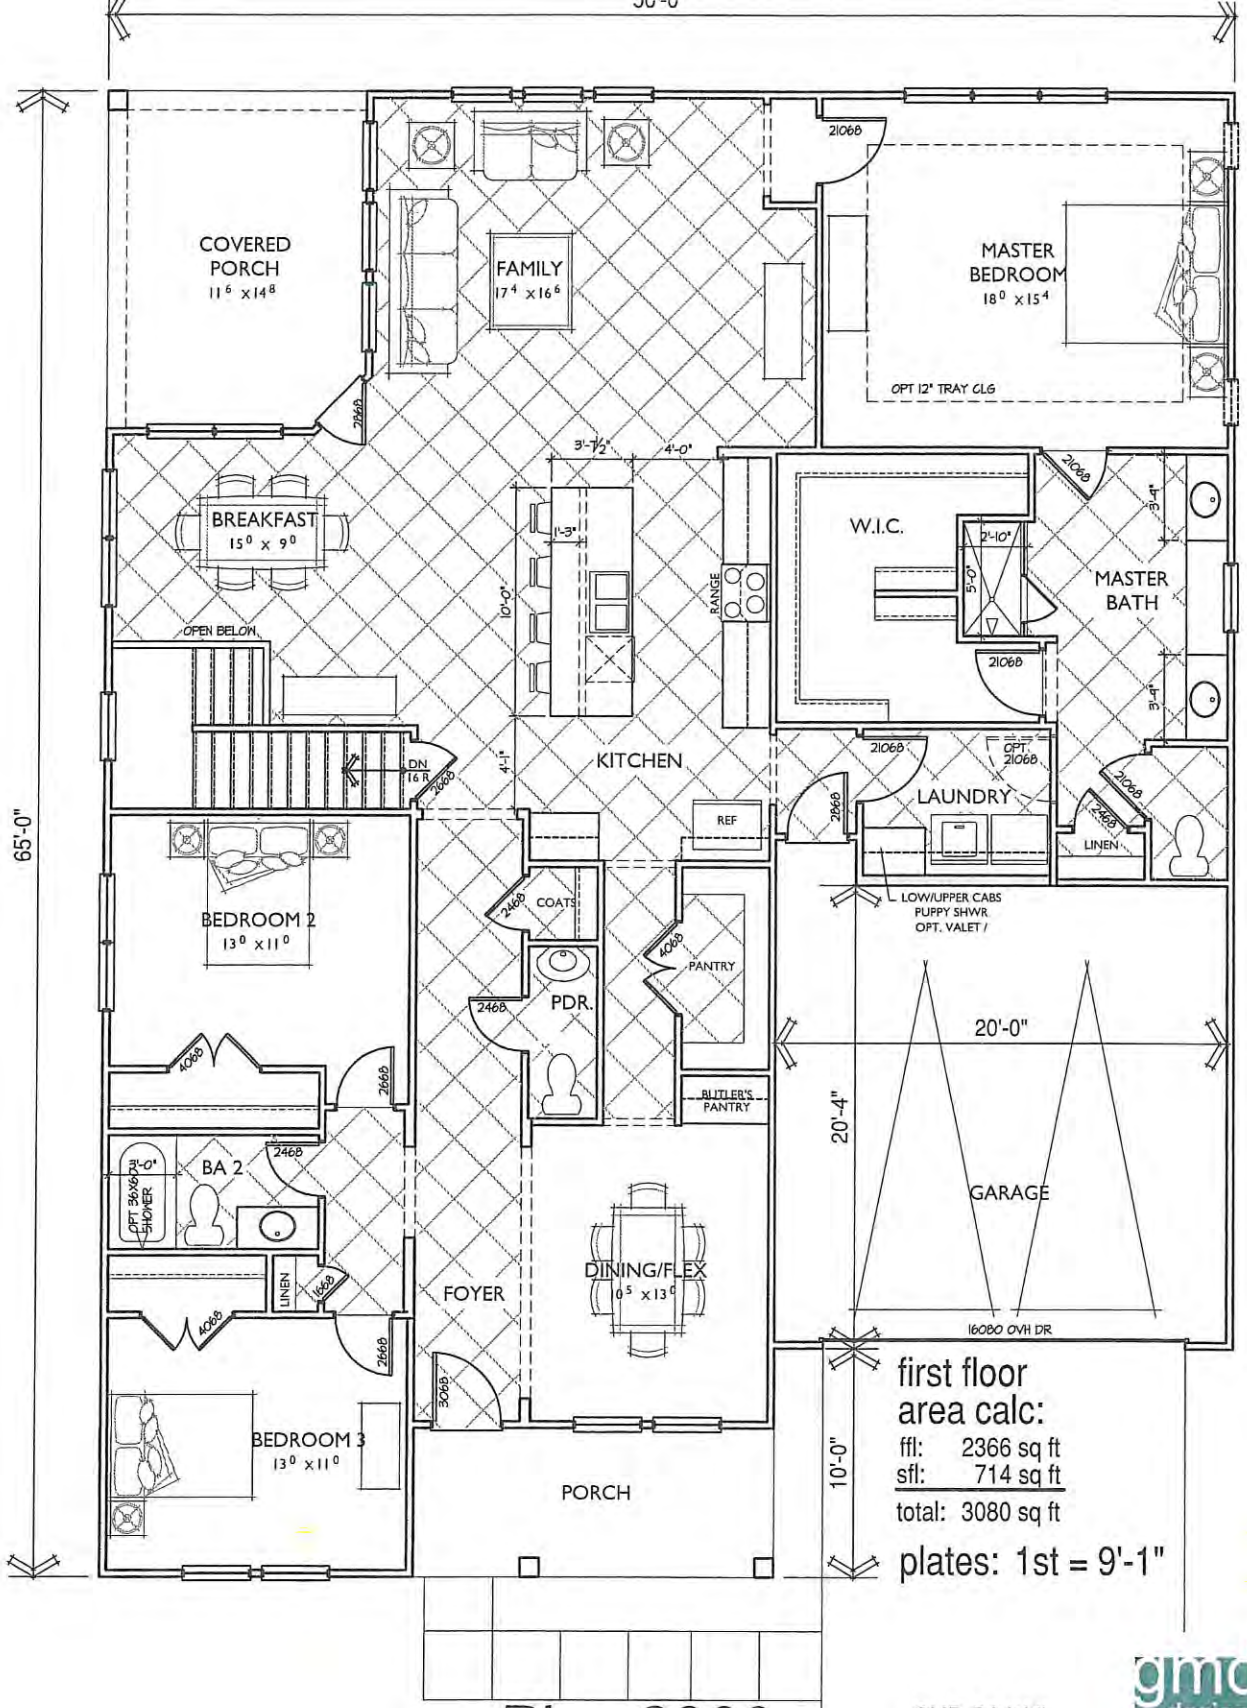

first floor area calc:

ffl: 2366 sq ft
sfl: 714 sq ft
total: 3080 sq ft

plates: 1st = 9'-1"

Plan 2366

scale: 3/16"=1'-0"

07.21.15 Chicago, IL

GMD-GA job#
GMD-GA15043

gmd design group of georgia

The drawings presented are illustrative of character and design intent only, and are subject to change based upon final design considerations (i.e. applicable codes, structural, and MEP design requirements, unit plan / floor plan changes, etc.)
© 2015 gmddesigngroup of ga, inc.

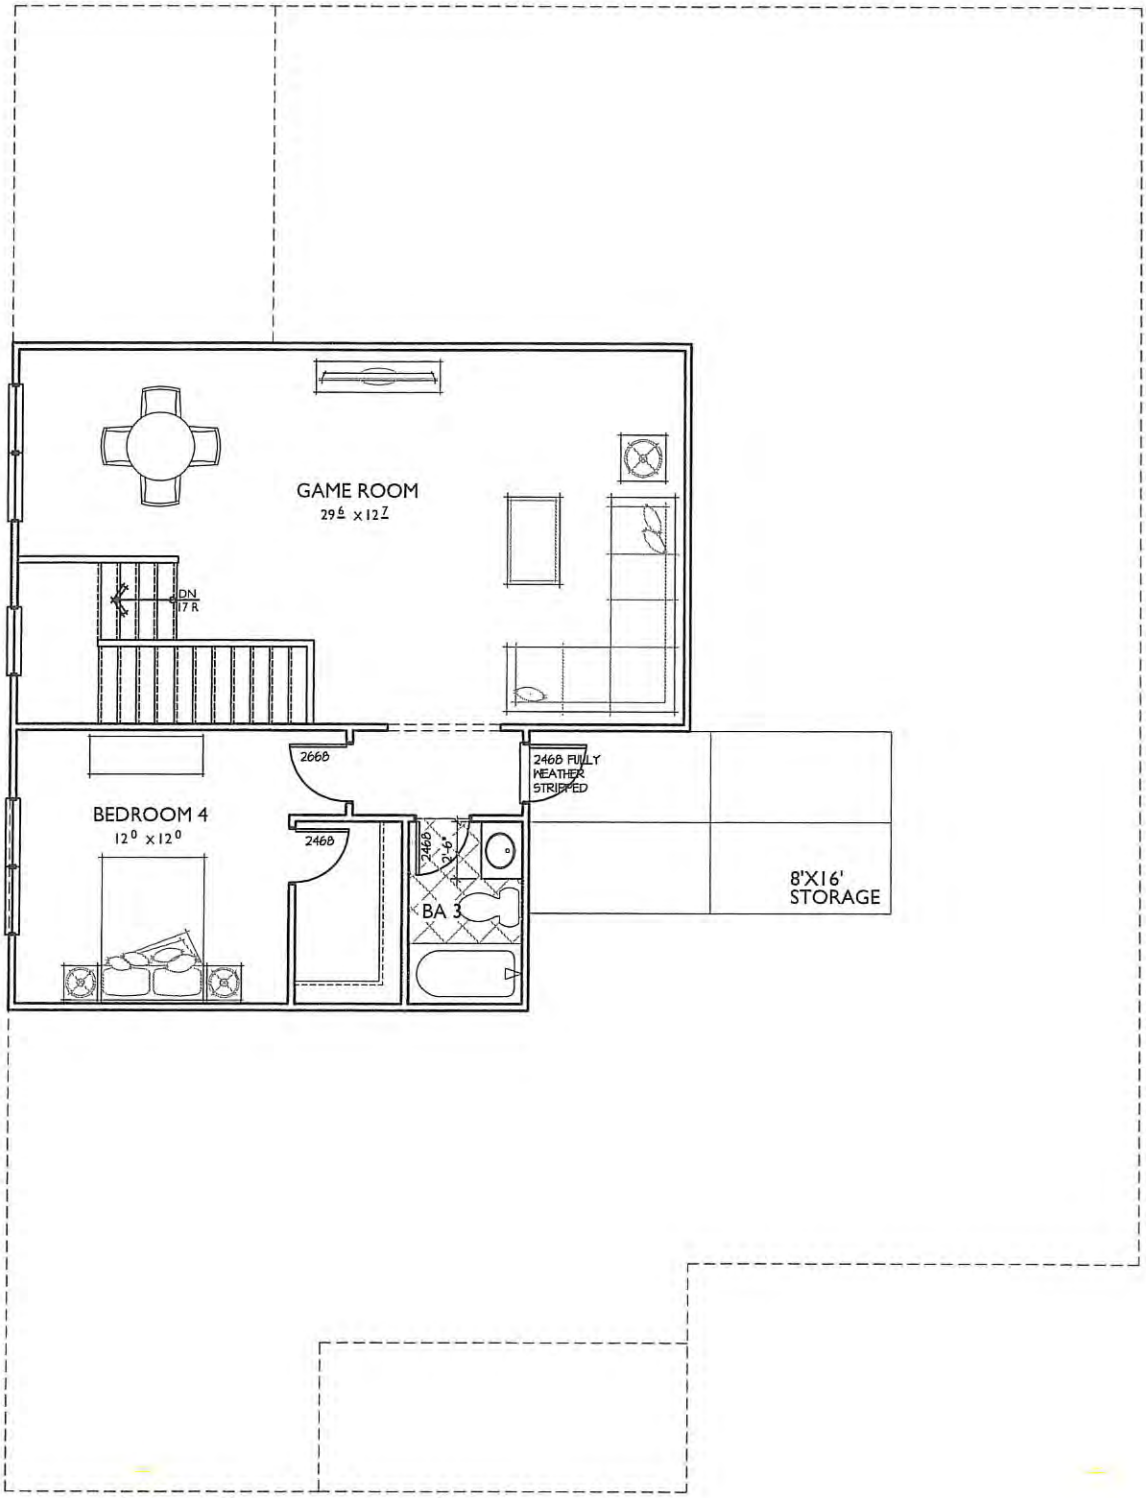

opt second floor

Plan 2366

scale: 3/16"=1'-0"

07.21.15 Chicago, IL

GMD-GA job#
GMD-GA15043

gmd design group of georgia

The drawings presented are illustrative of character and design intent only, and are subject to change based upon final design considerations (i.e. applicable codes, structural, and MEP design requirements, unit plan / floor plan changes, etc.)
© 2015 gmddesigngroup of ga, inc.

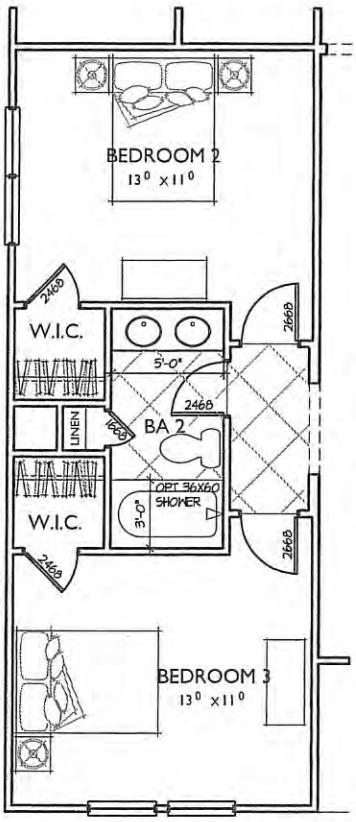

opt. bath 2

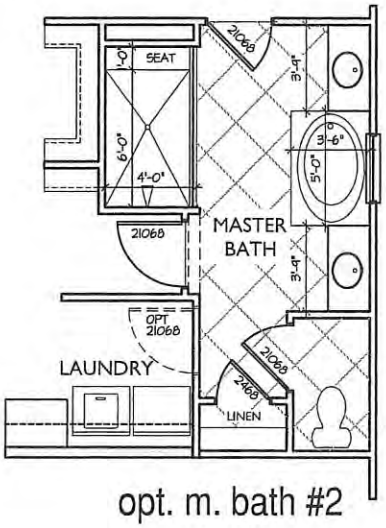

opt. m. bath #2

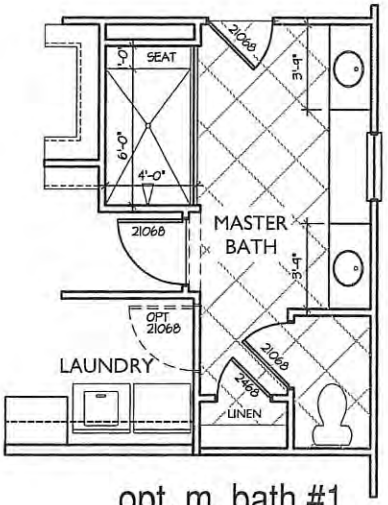

opt. m. bath #1

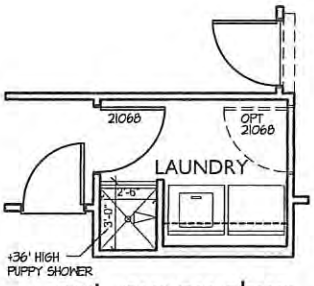

opt. puppy shwr

Plan 2366

scale: 3/16"=1'-0"

07.21.15 Chicago, IL

GMD-GA job#
GMD-GA15043

gmd design group of georgia

The drawings presented are illustrative of character and design intent only, and are subject to change based upon final design considerations (i.e. applicable codes, structural, and MEP design requirements, unit plan / floor plan changes, etc.)
© 2015 gmddesigngroup of ga, inc.

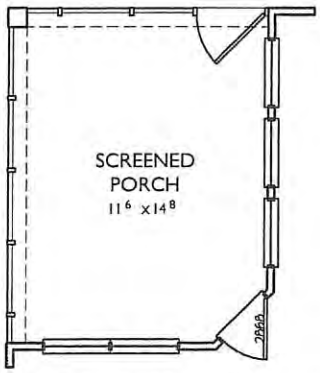

opt screened porch

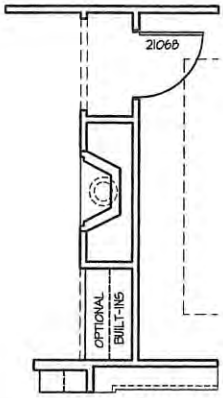

opt fireplace

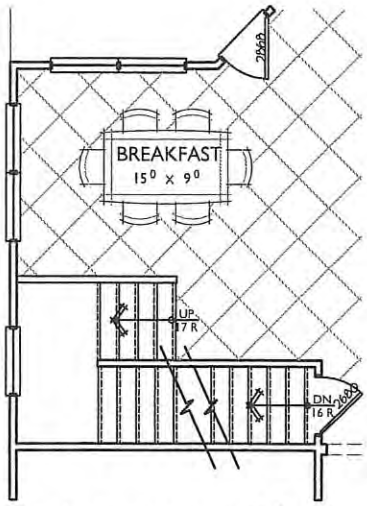

stairs to opt second floor

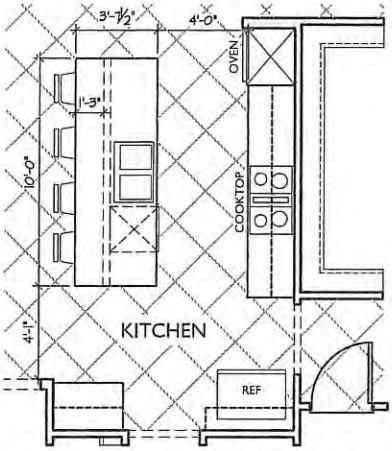

opt gourmet kitchen

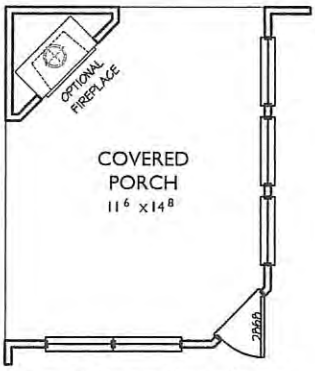

opt outdoor fireplace

Plan 2366

scale: 3/16"=1'-0"

07.21.15 Chicago, IL

GMD-GA job#
GMD-GA15043

gmd design group of georgia

The drawings presented are illustrative of character and design intent only, and are subject to change based upon final design considerations (i.e. applicable codes, structural, and MEP design requirements, unit plan / floor plan changes, etc.)
© 2015 gmddesigngroup of ga, inc.

Plan 2366
"Traditional" Elevation

07.24.15

gm
desig
grou
of geor

The drawings presented are illustrative of character and design intent o
subject to change based upon final design considerations (i.e. appl
structural, and MEP design requirements, unit plan / floor plan ch
©classgmdesigngro

Plan 2366
"Federal" (Siding) Elevation

07.24.15

gm
desig
grou
of geor

The drawings presented are illustrative of character and design intent
subject to change based upon final design considerations (i.e. site
structural, and MEP design requirements, unit plan / floor plan ch
©2015gmdesigngro

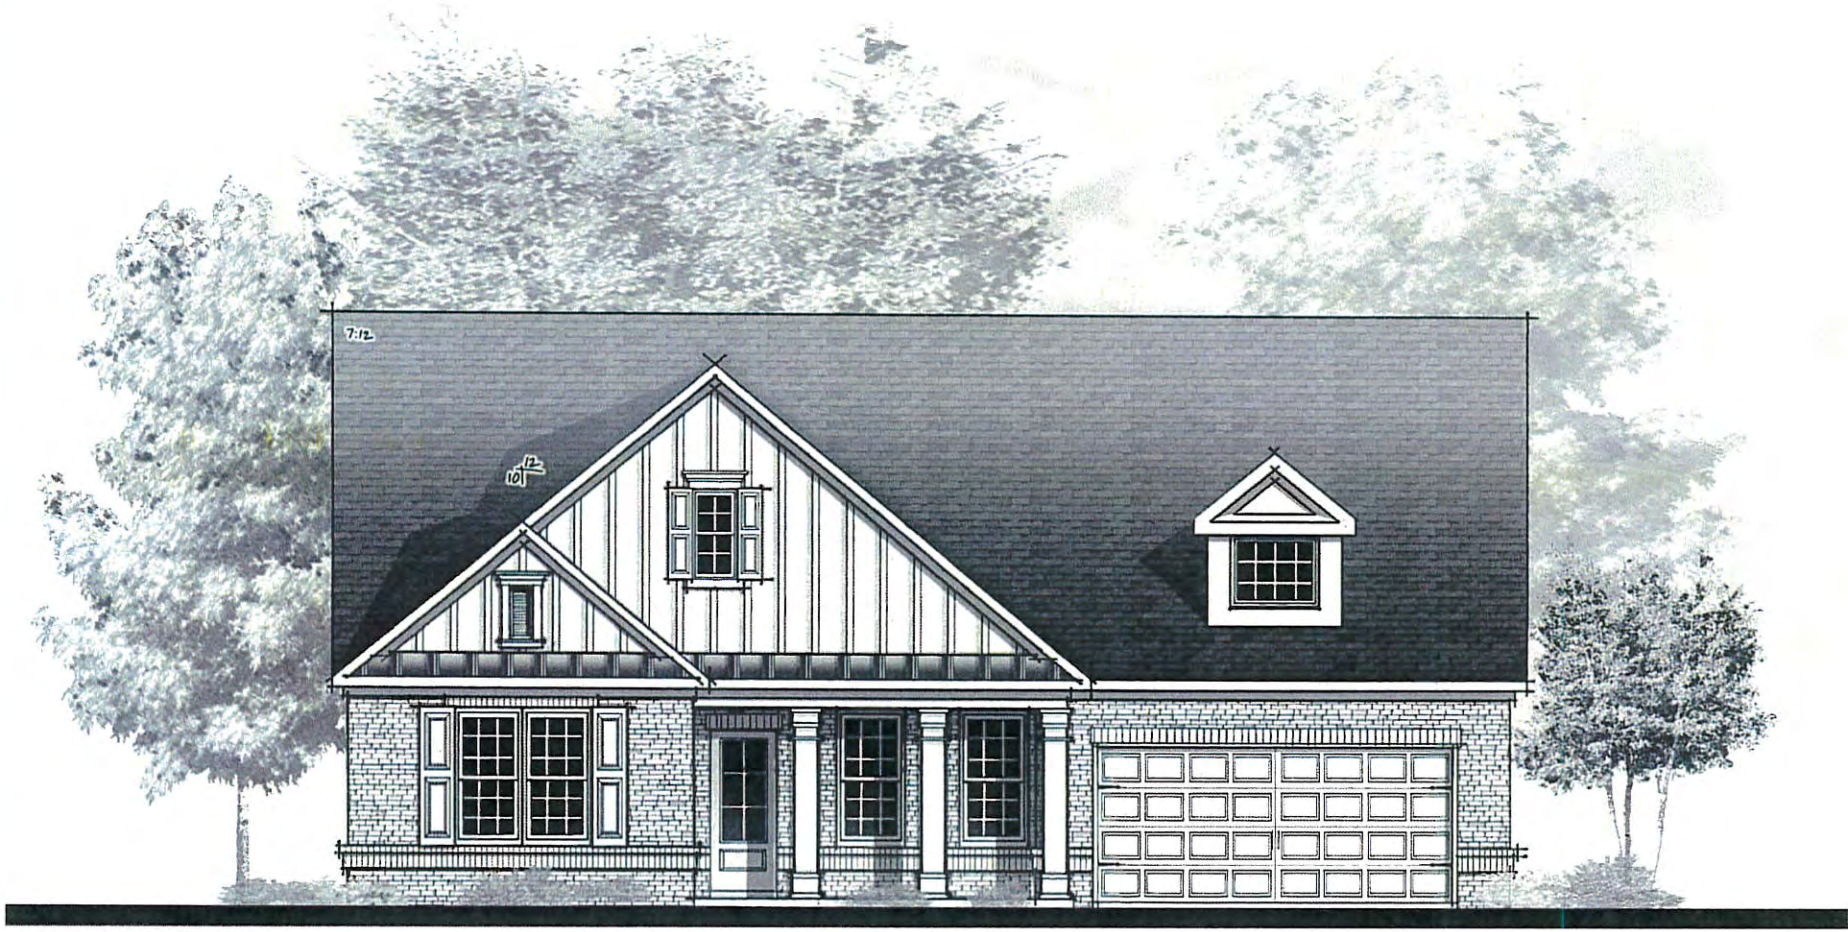

Plan 2366
"Federal" (Brick) Elevation

07.24.15

gm
desig
grou
of geor

The drawings presented are illustrative of character and design intent
subject to change based upon final design considerations (i.e. appl
structural, and MEP design requirements, unit plan / floor plan c
©2015gmdesigngro

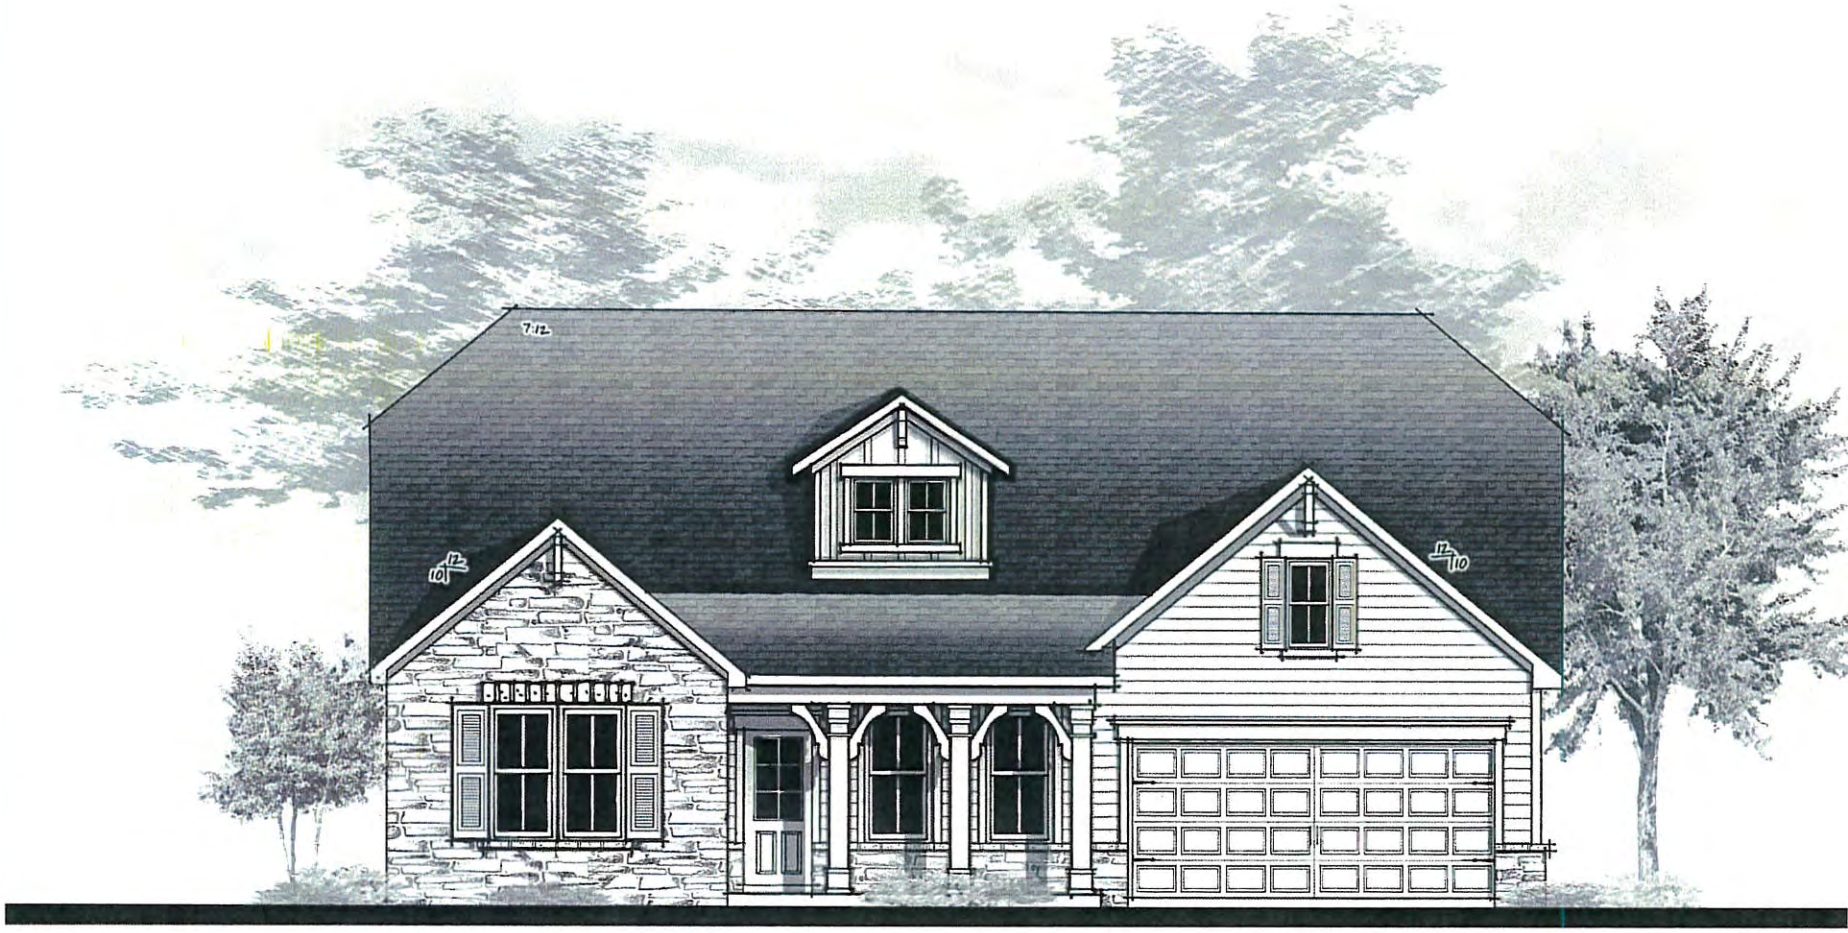

Plan 2366
"Farmhouse" Elevation

07.24.15

gm
desig
grou
of geor

The drawings presented are illustrative of character and design intent
subject to change based upon final design considerations (i.e. acce
structural, and MEP design requirements, unit plan / floor plan d
©2015gmdesigngro

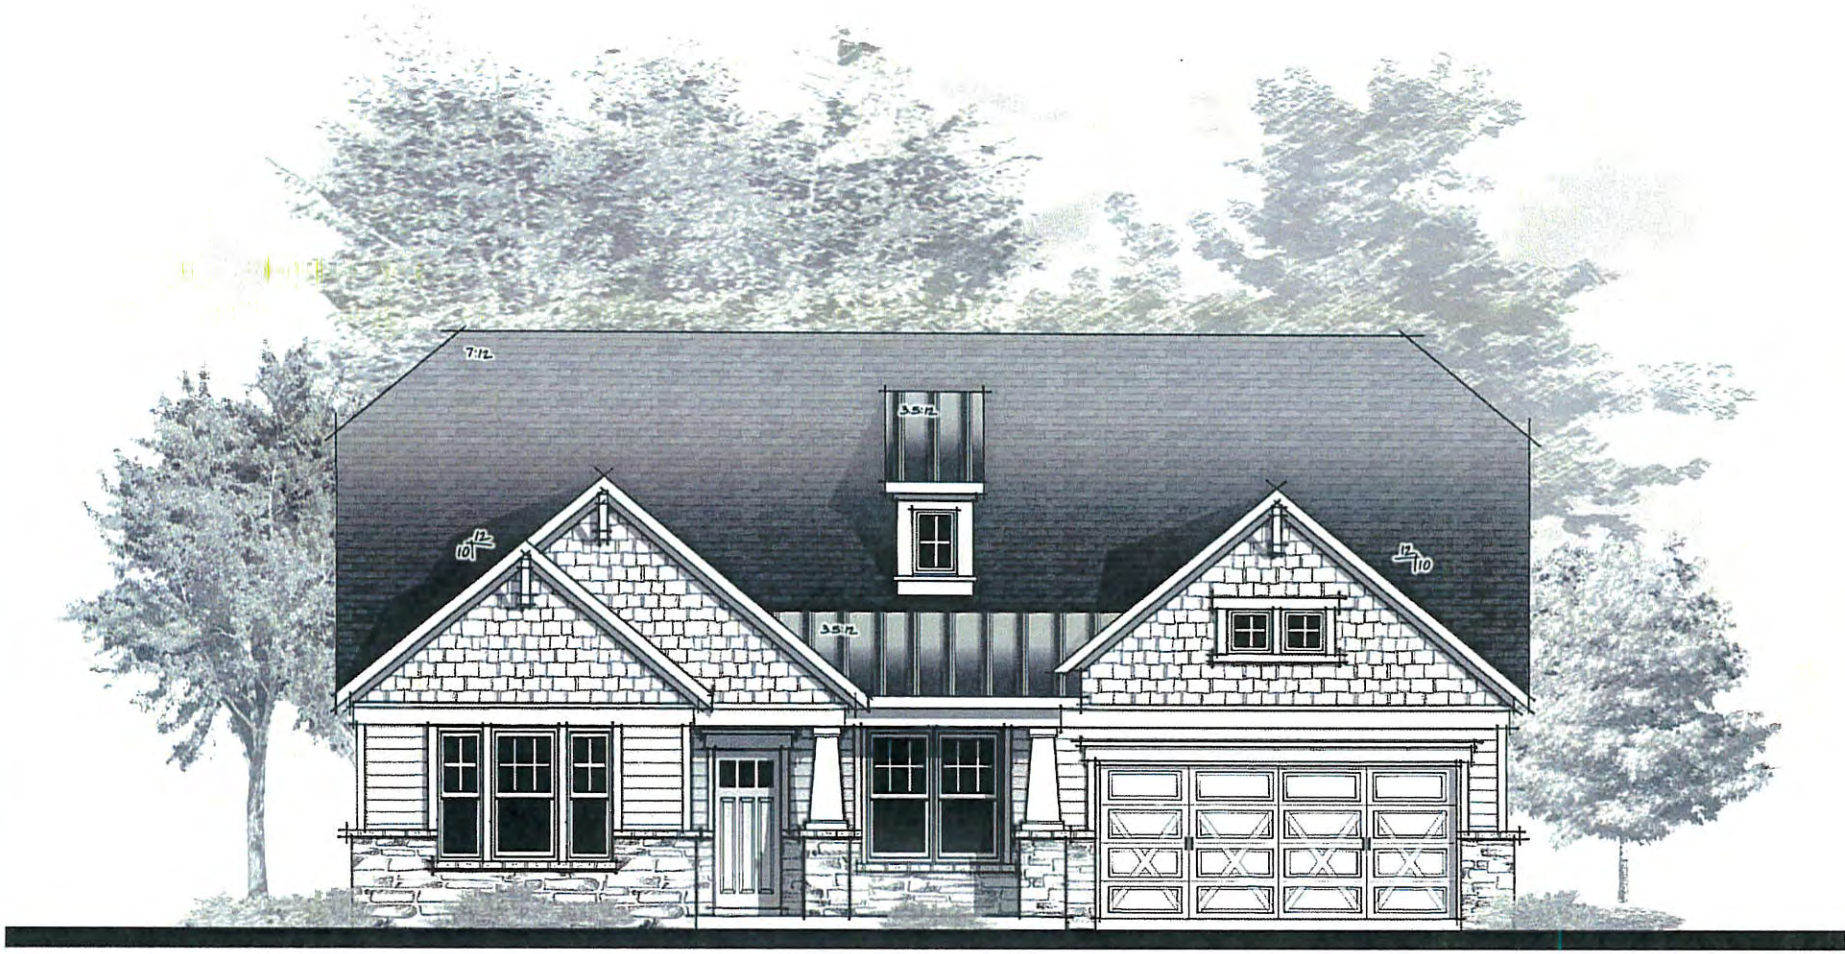

Plan 2366
"Craftsman" Elevation

07.24.15

gm
desi
grou
of geor

The drawings presented are illustrative of character and design intent
subject to change based upon final design considerations (i.e. site
structural, and MEP design requirements, unit plan / floor plan
©2015gmdesigngr

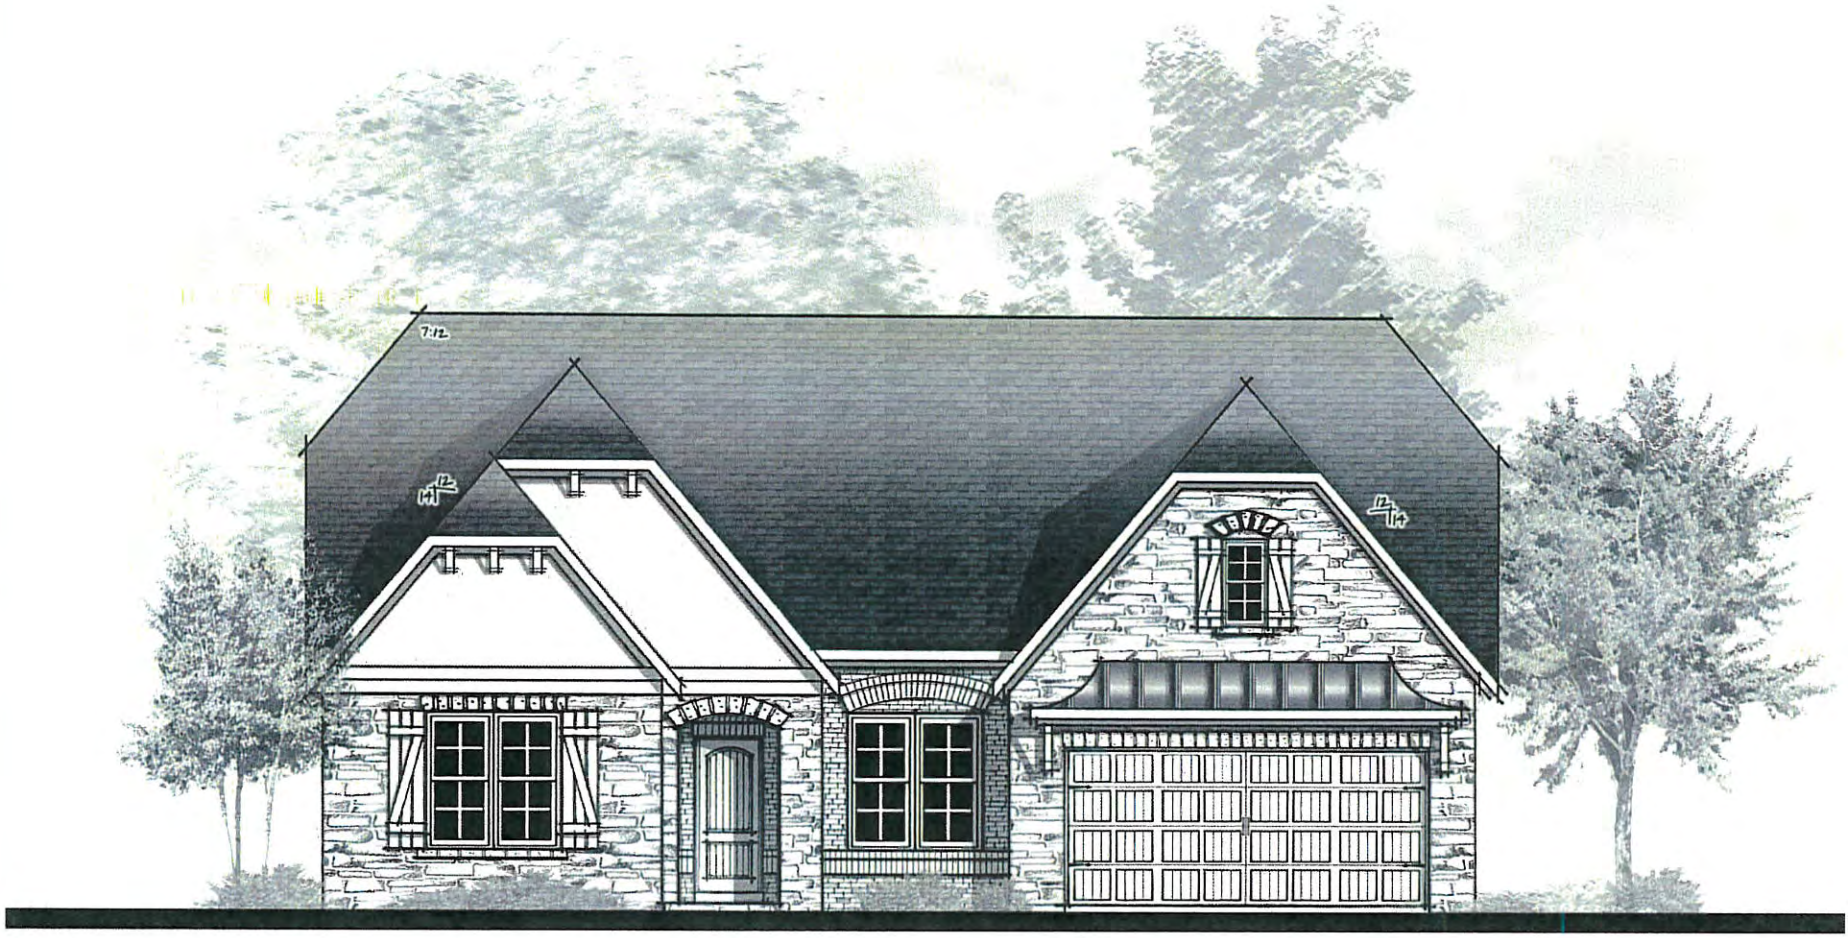

Plan 2366
"French Country" Elevation

07.24.15

gm
desi
grou
of geor

The drawings presented are illustrative of character and design intent
subject to change based upon final design considerations (i.e. app
structural, and MEP design requirements, unit plan / floor plan c
©2015gmdesigngr

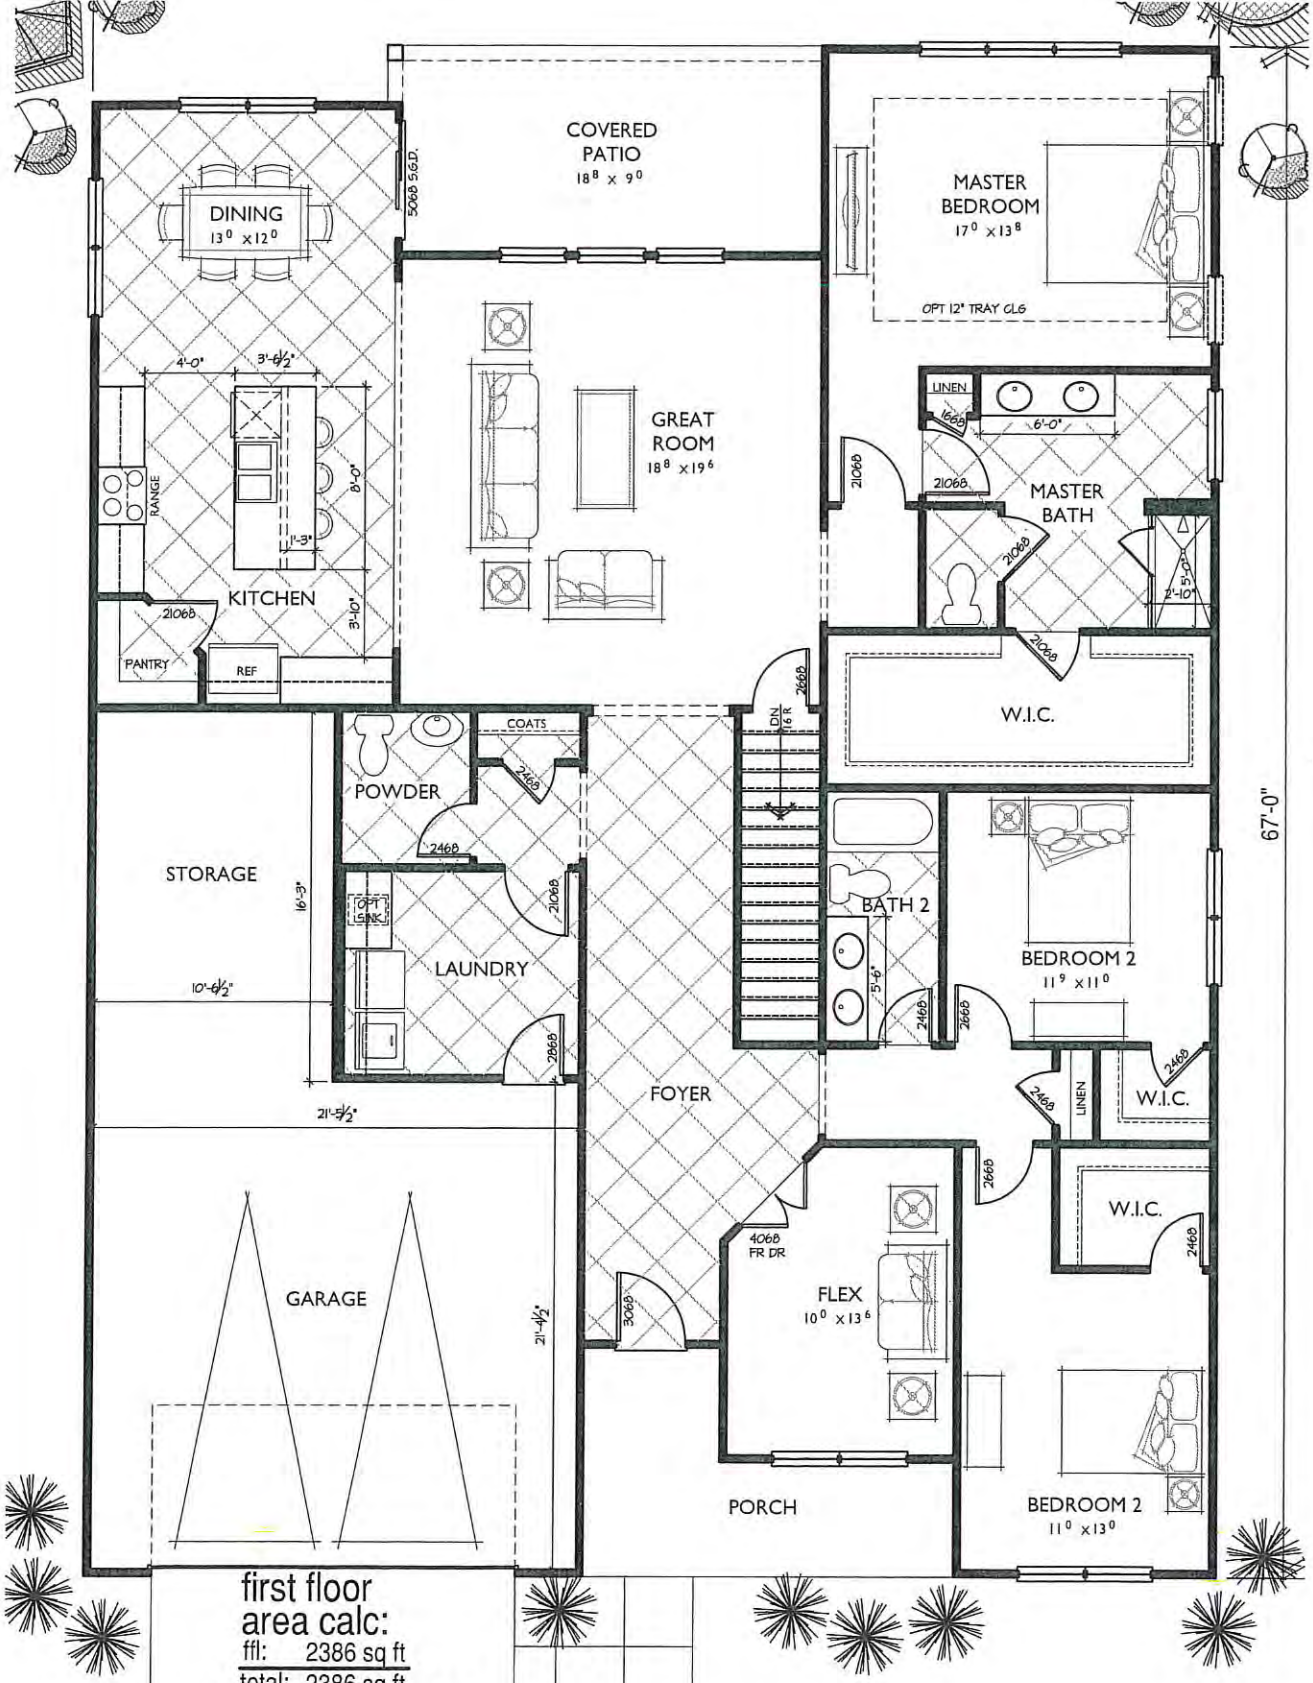

first floor
area calc:
ffl: 2386 sq ft
total: 2386 sq ft
plates: 1st = 9'-1"

Plan 2386

scale: 3/16"=1'-0"
07.21.15 Chicago, IL.

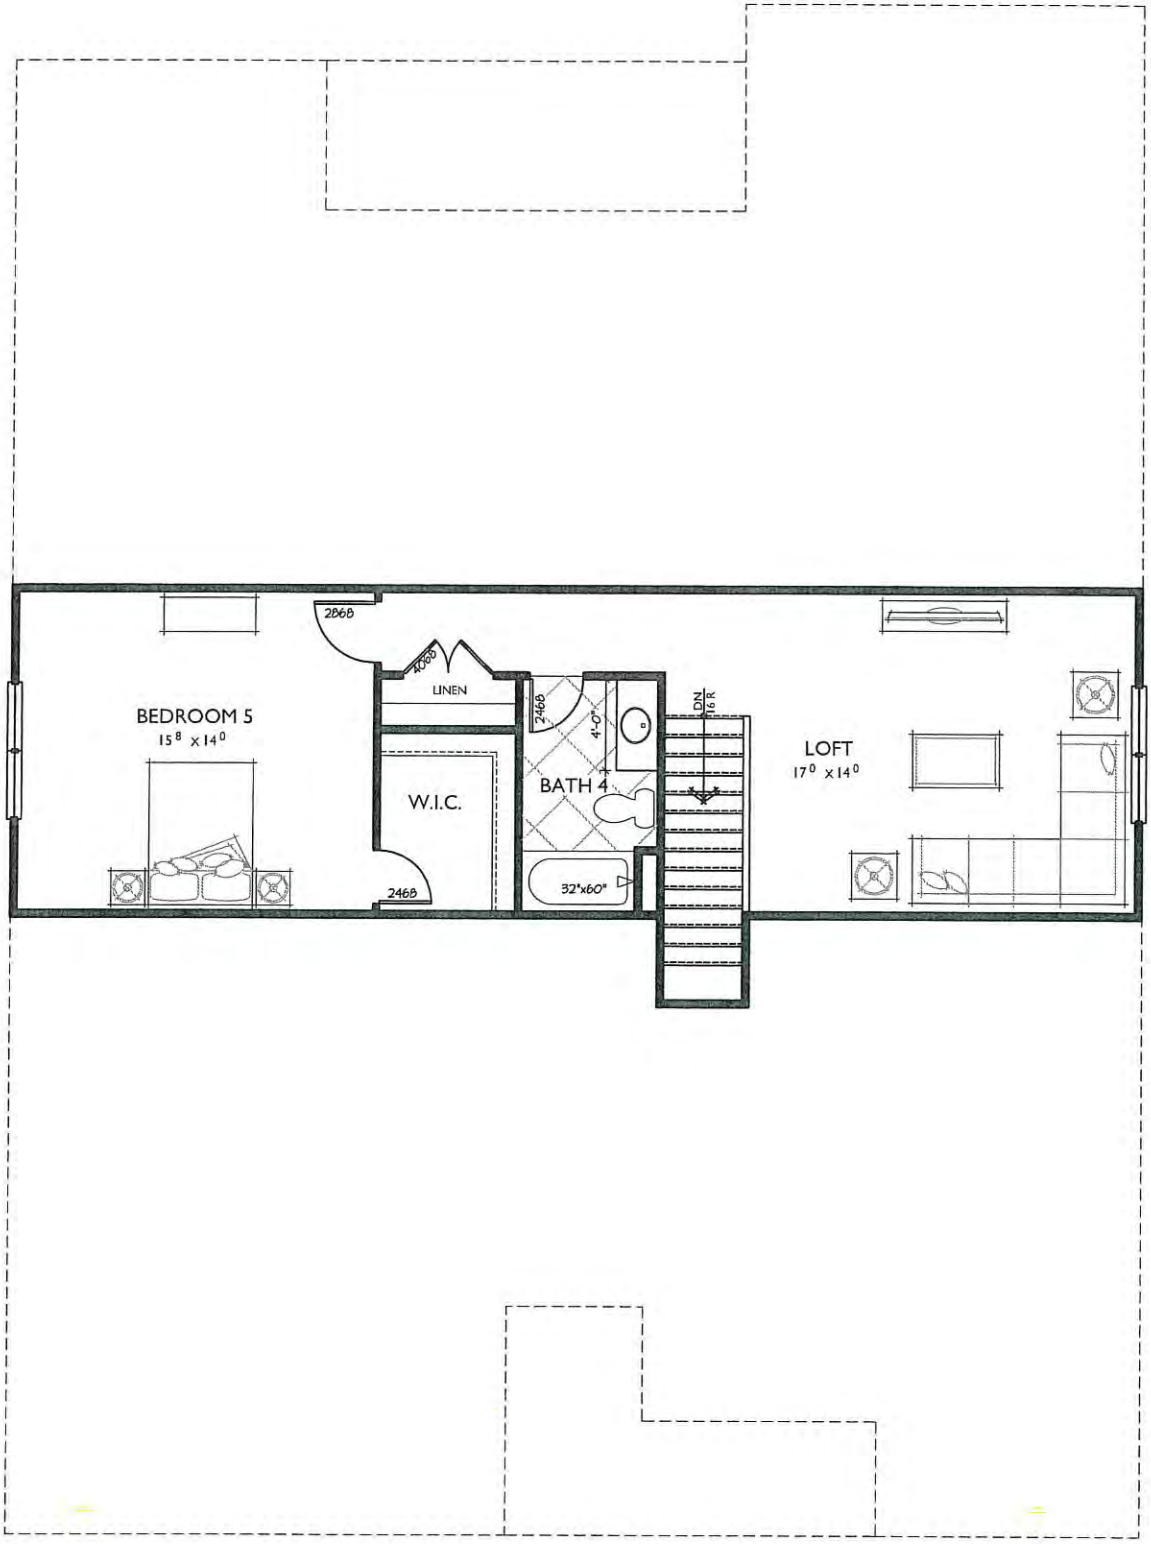

optional second floor

+698 sq ft

Plan 2386

scale: 3/16"=1'-0"

07.21.15 Chicago, IL.

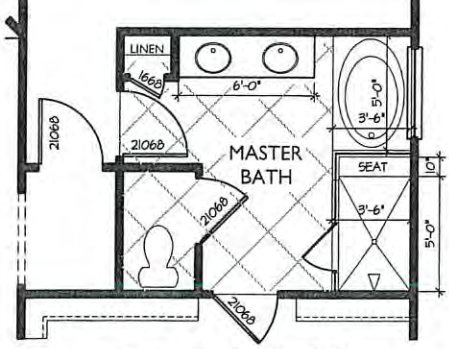

opt. m. bath #2

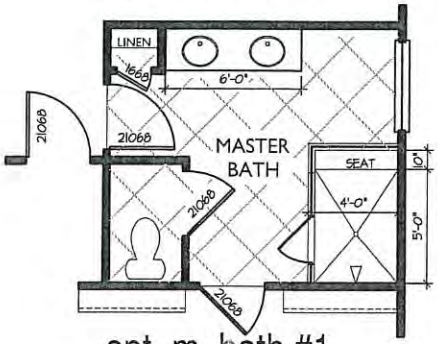

opt. m. bath #1

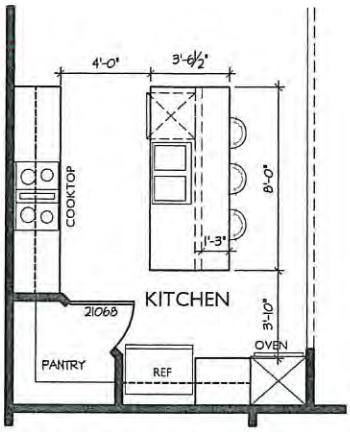

opt. gourmet kitchen

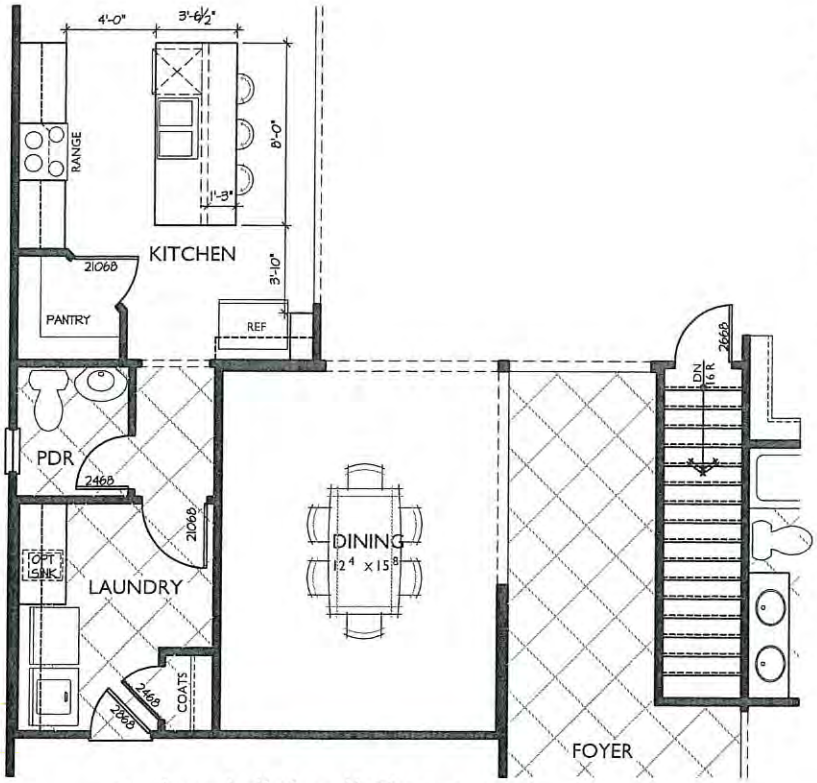

optional dining ILO storage

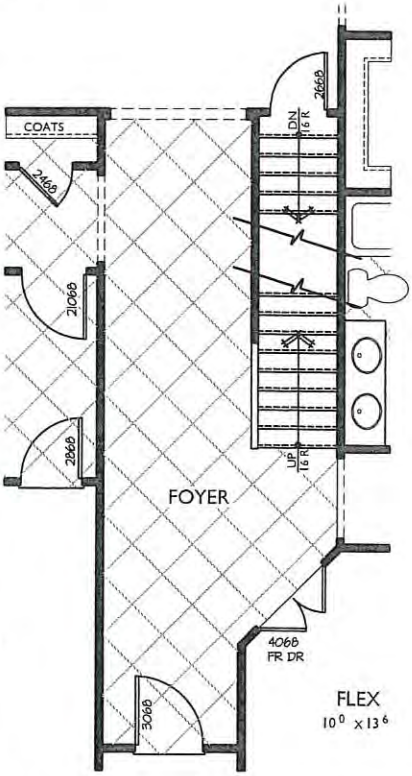

stairs to opt second floor

Plan 2386

scale: 3/16"=1'-0"

07.21.15 Chicago, IL.

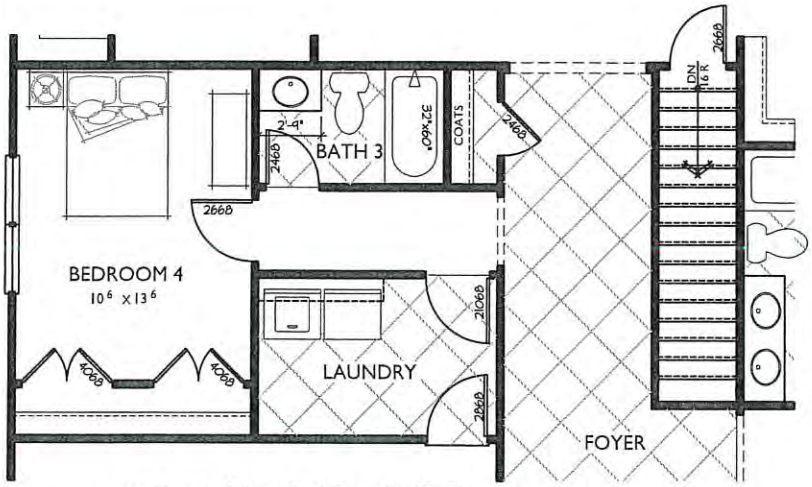

optional bed 4/ba 3 ILO storage

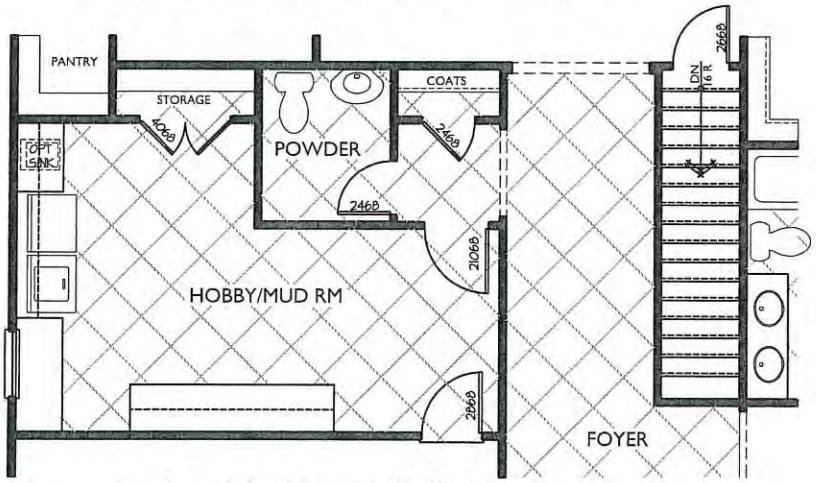

optional hobby rm ILO storage

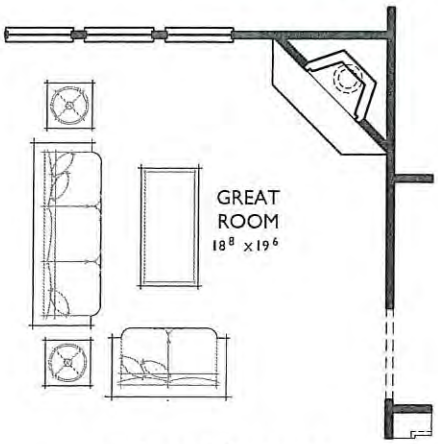

optional fireplace

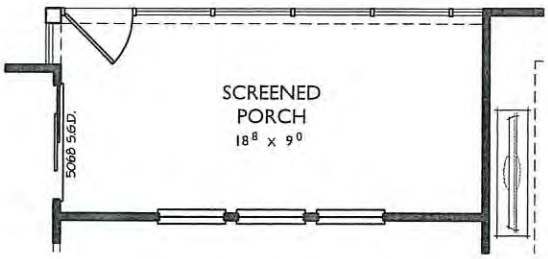

opt. screened porch

Plan 2386

scale: 3/16"=1'-0"

07.21.15 Chicago, IL.

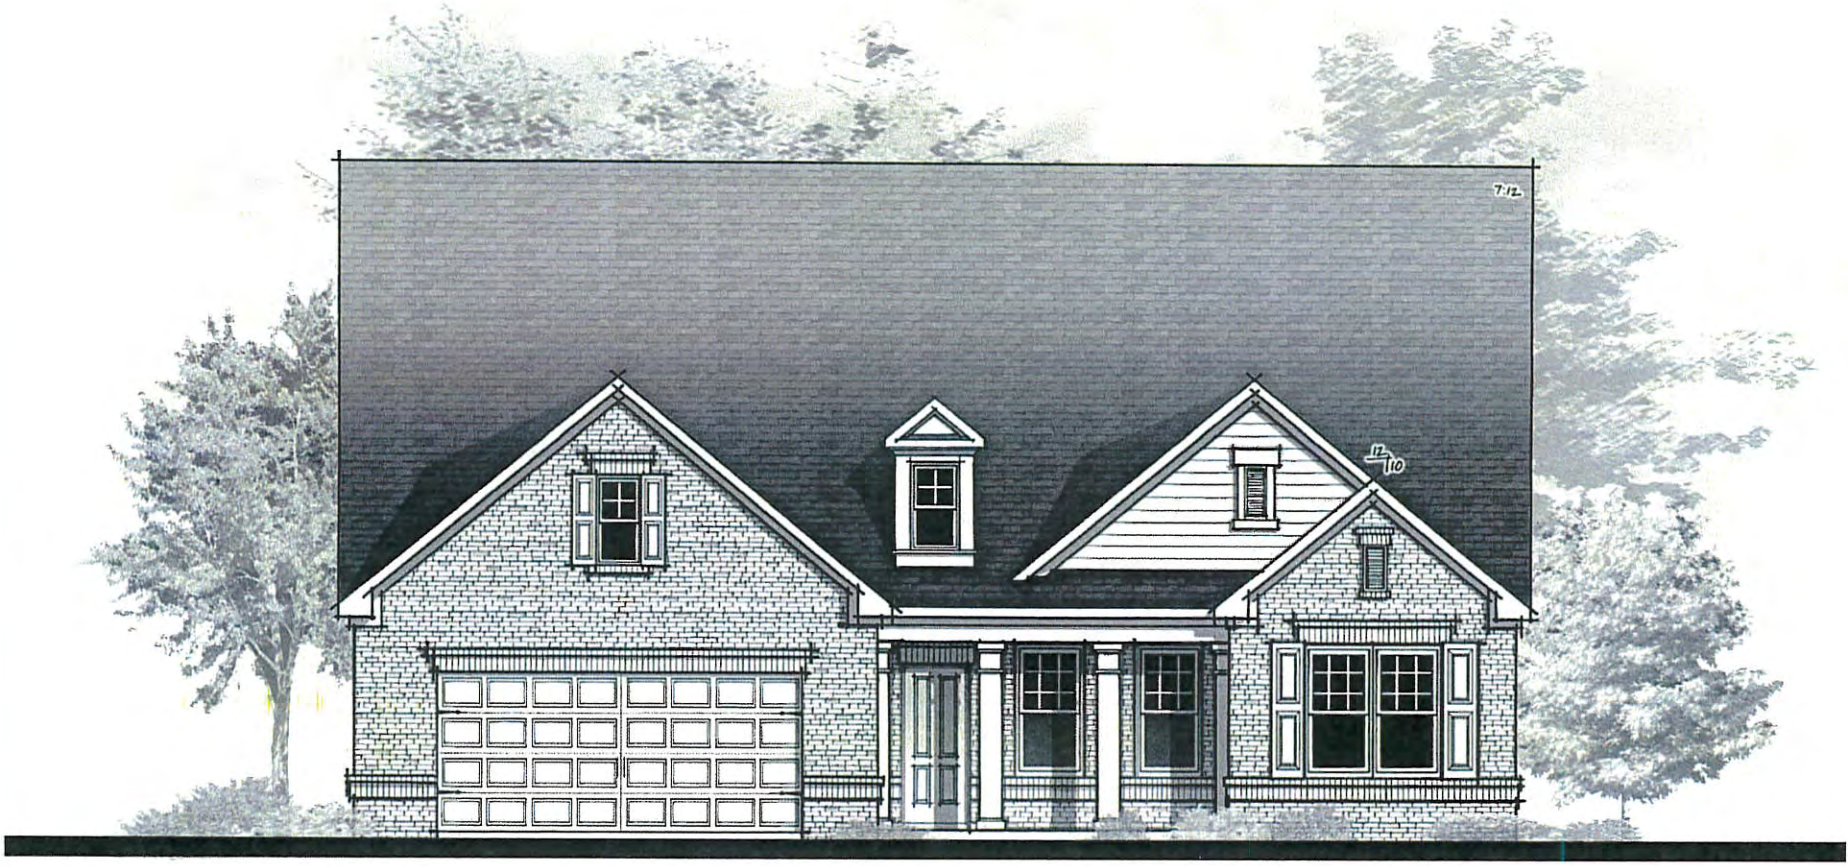

Plan 2386
"Traditional" Elevation

07.24.15

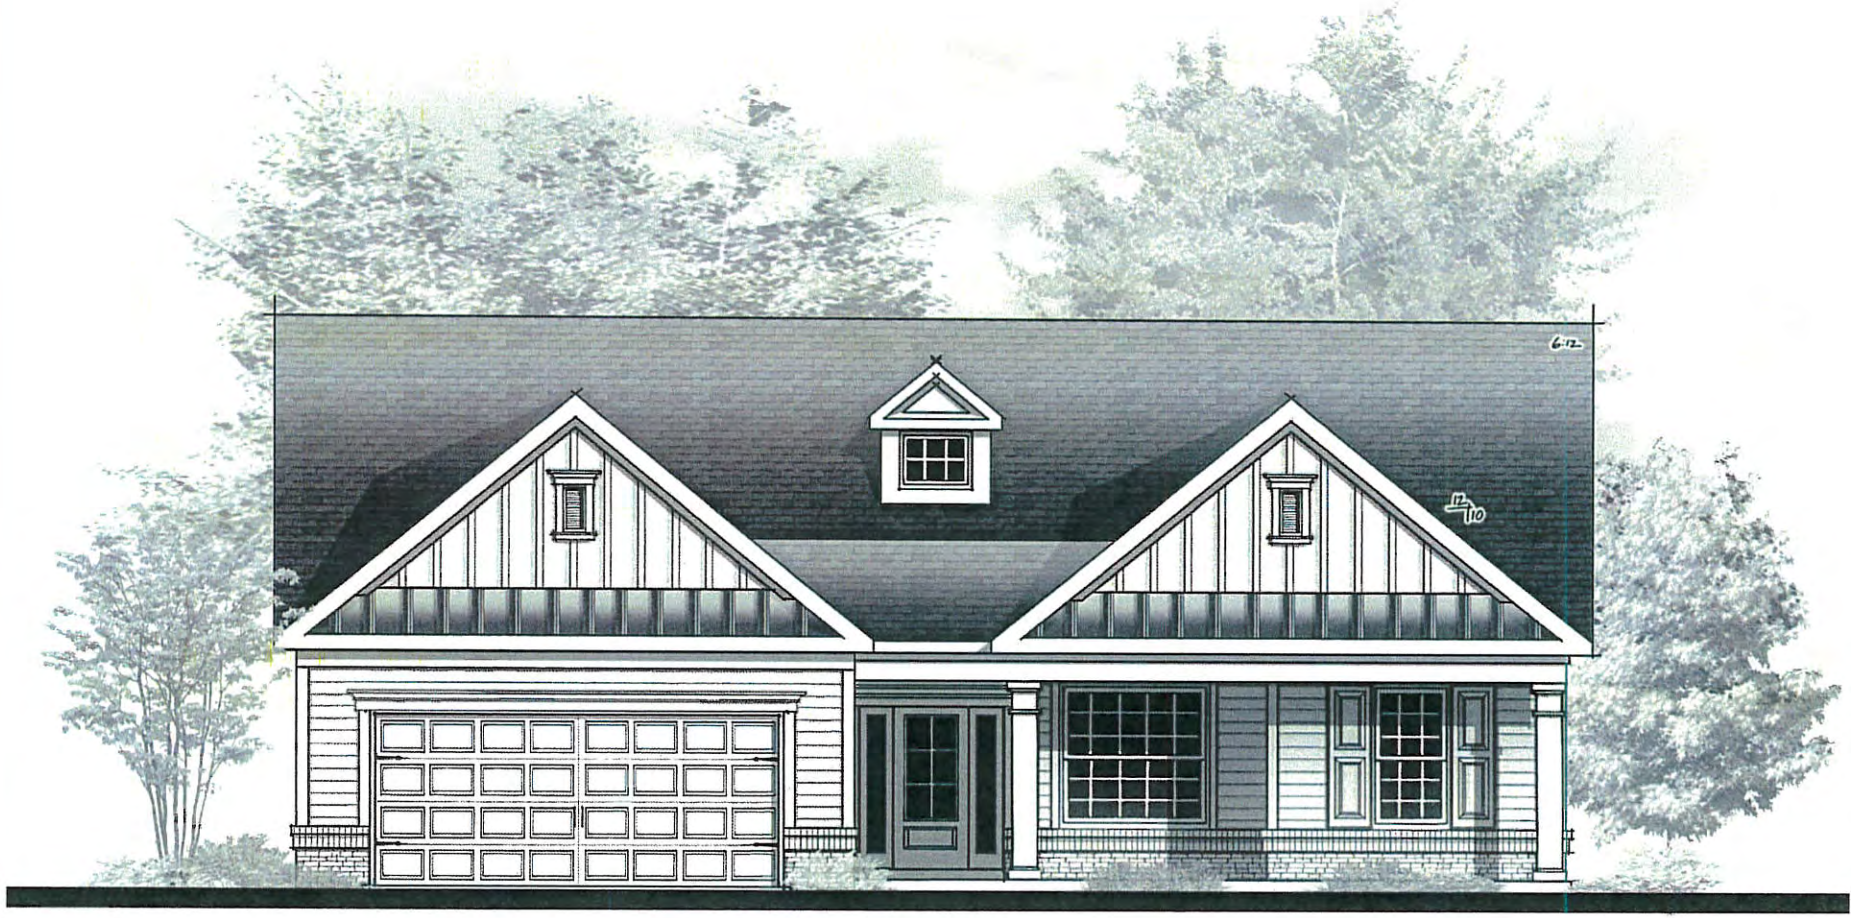

Plan 2386
"Federal" (Siding) Elevation

07.24.15

Plan 2386
"Federal" (Brick) Elevation

07.24.15

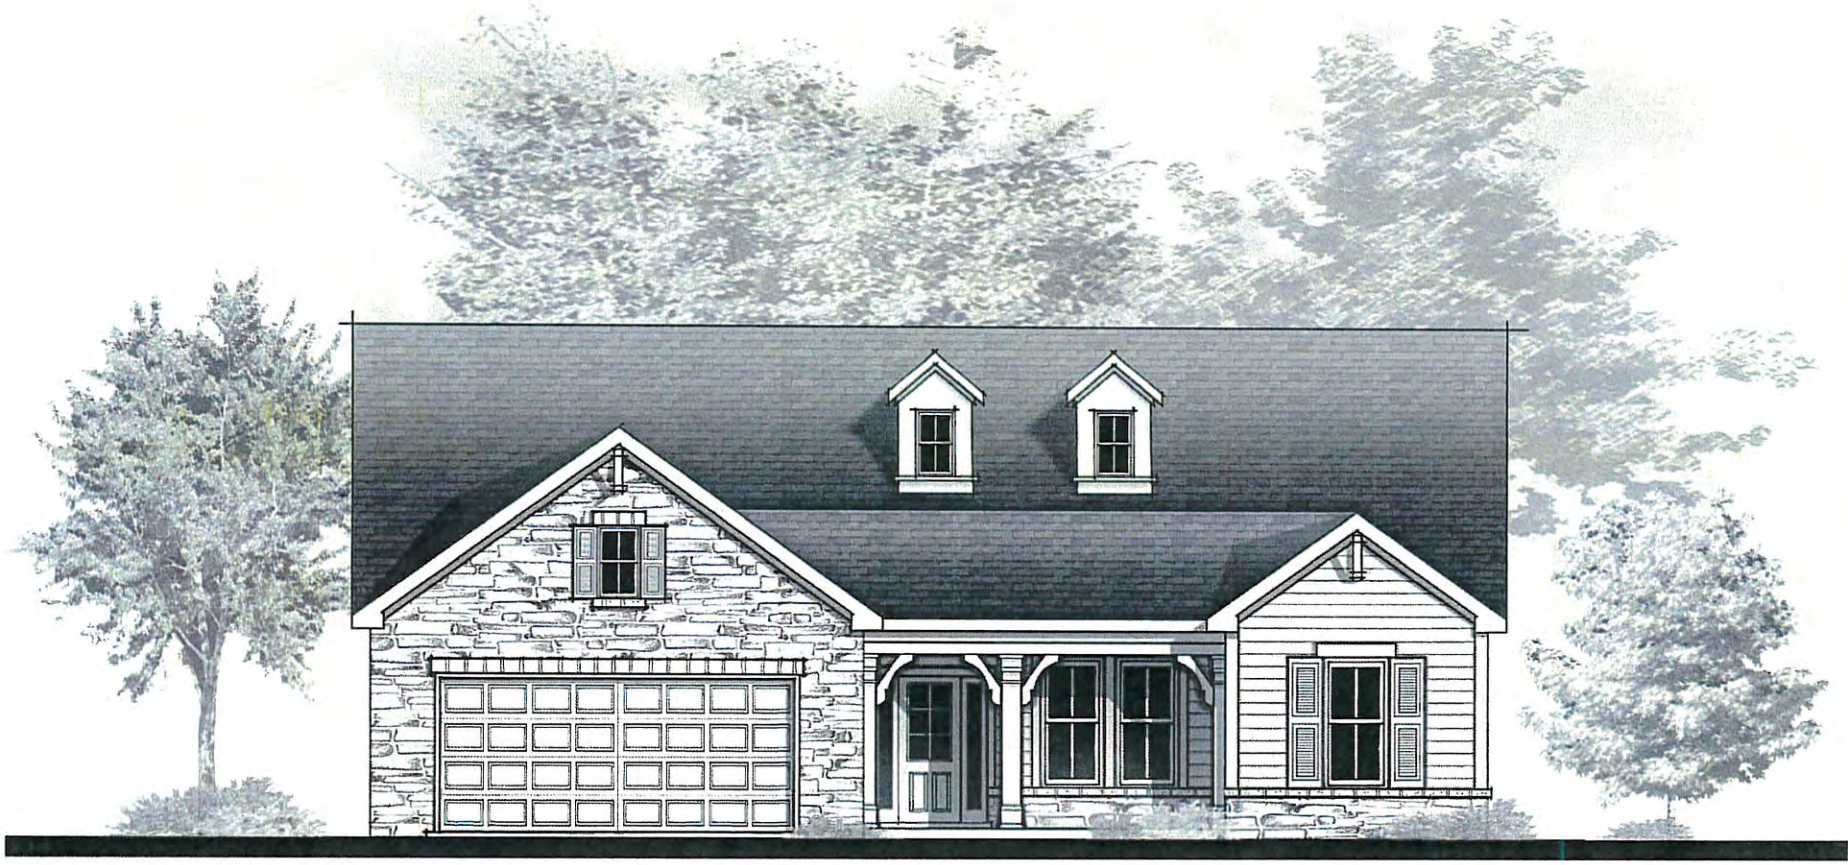

Plan 2386
"Farmhouse" Elevation

07.24.15

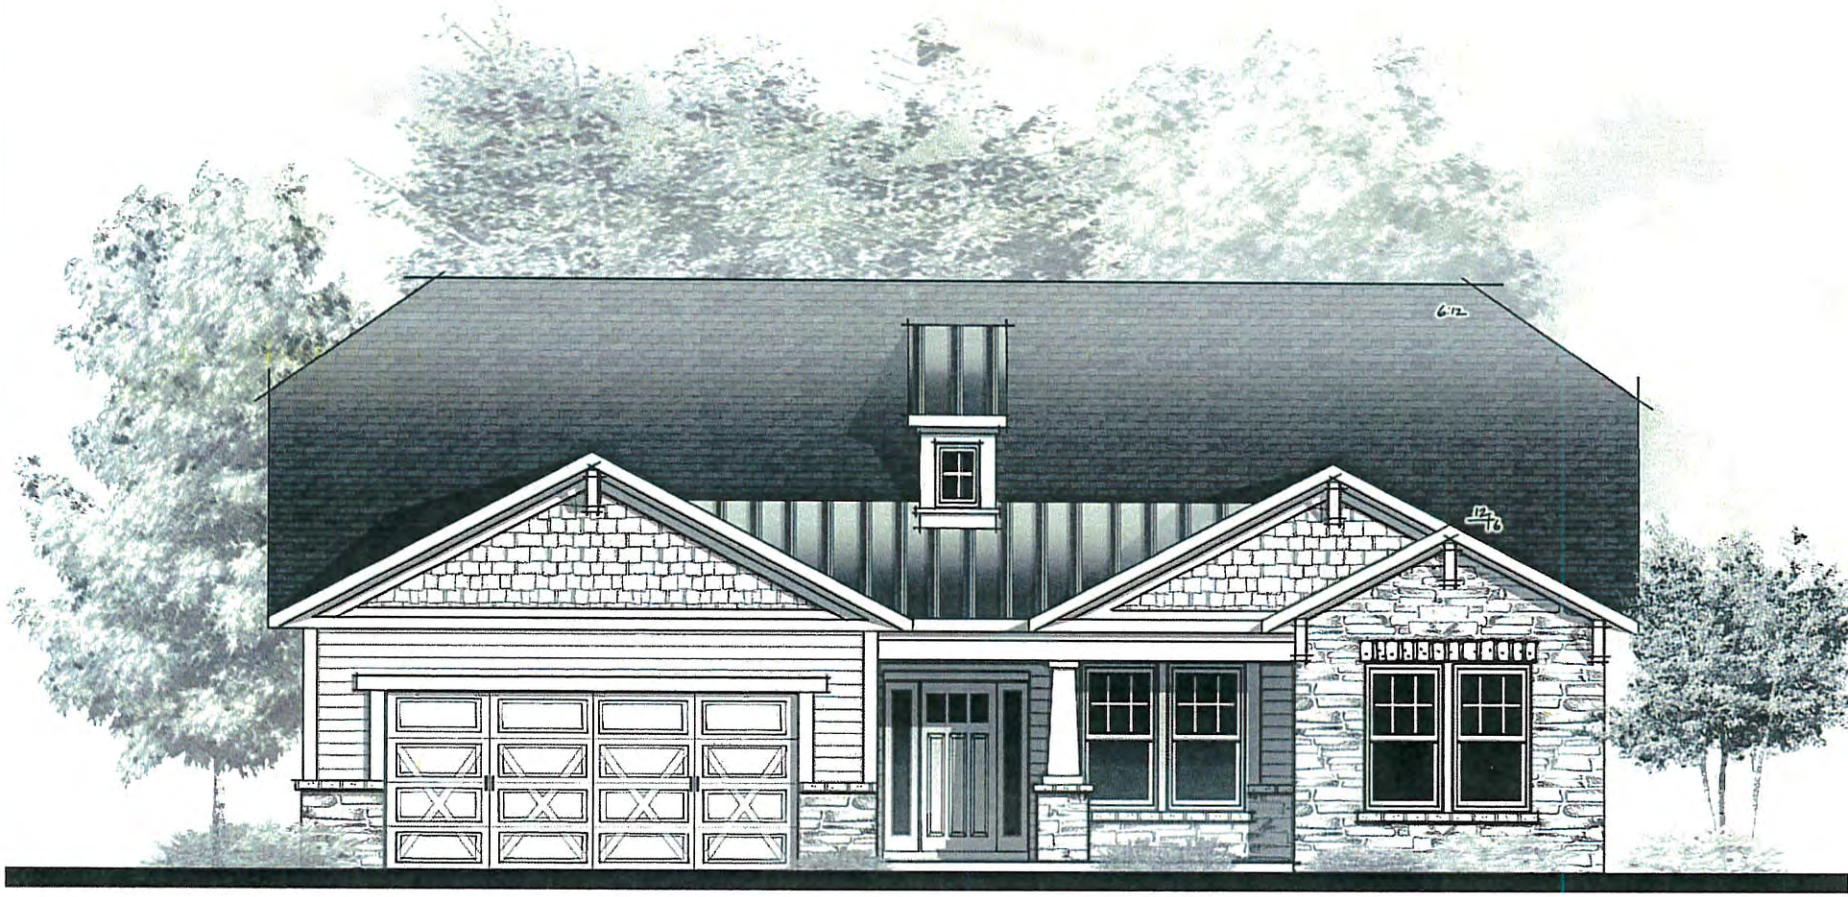

Plan 2386
"Craftsman" Elevation

07.24.15

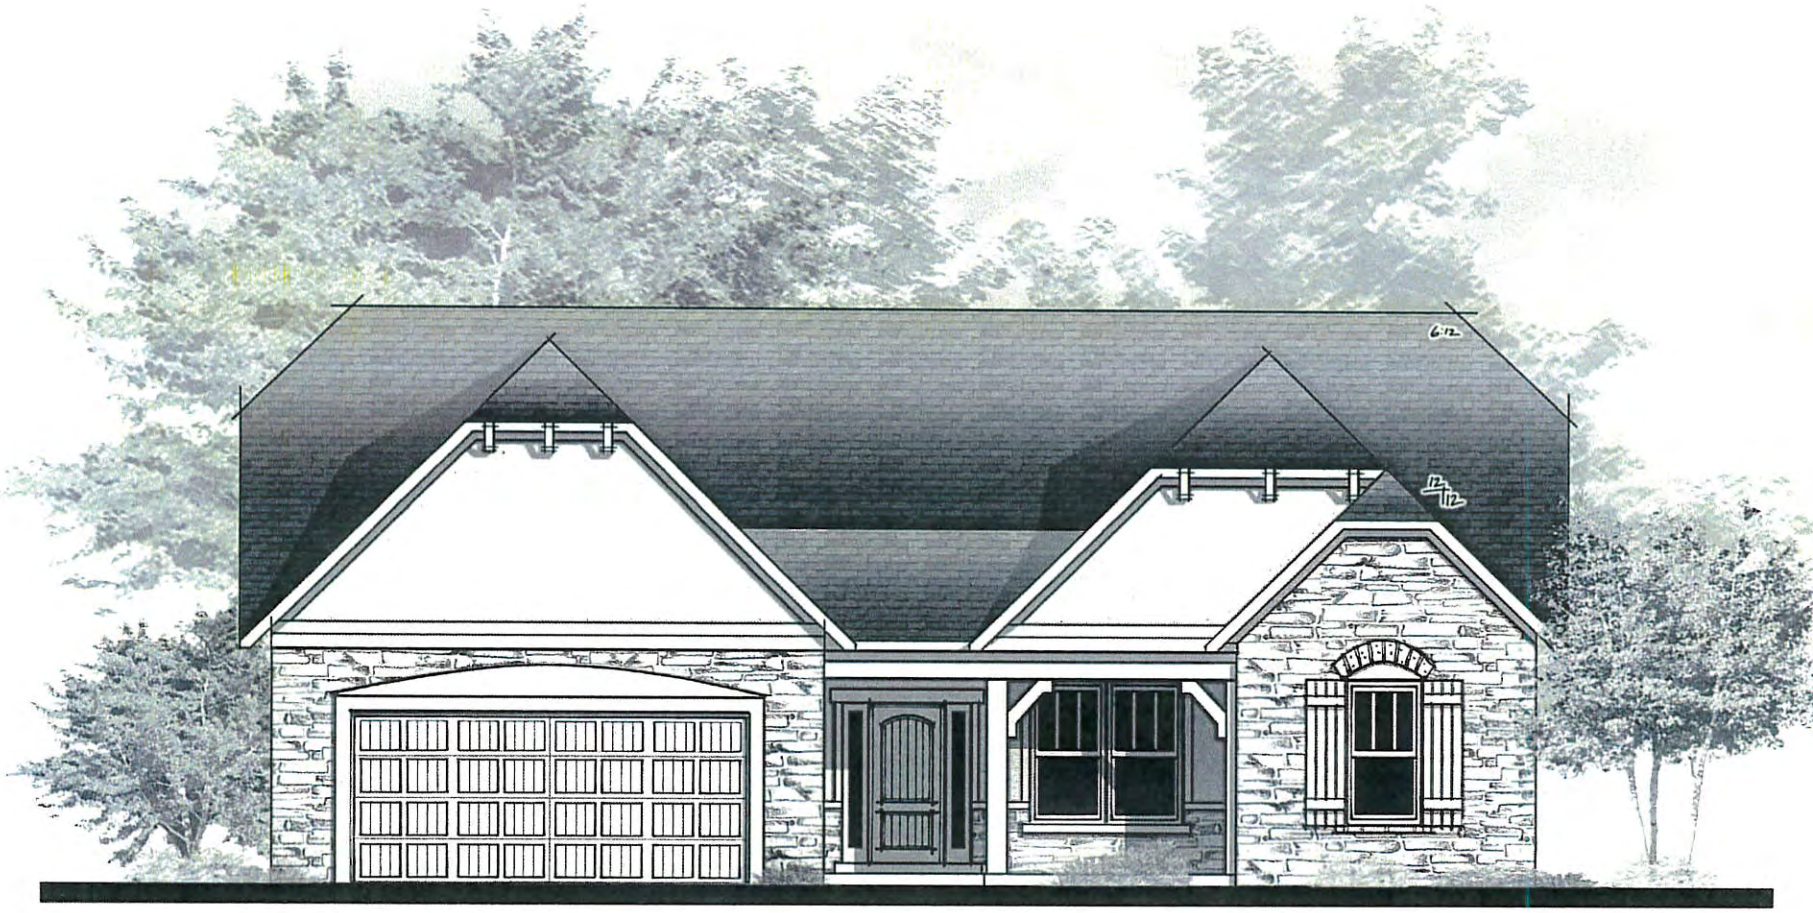

Plan 2386
"French Country" Elevation

07.24.15